

Drawing List - Mandi Package-7

S.NO.	DRAWING. NO.	TITLE
1	TCE.12503A-CV-3005-LM-32001	TOPOGRAPHICAL SURVEY FOR GOLWAN CLUSTER
2	TCE.12503A-CV-3005-LM-32002	TOPOGRAPHICAL SURVEY FOR KOTHI-1 (BALH) CLUSTER
3	TCE.12503A-CV-3005-LM-32003	TOPOGRAPHICAL SURVEY FOR KOTHI-2 (BALH) CLUSTER
4	TCE.12503A-CV-3005-LM-32004	TOPOGRAPHICAL SURVEY FOR DHELU (DHOG) CLUSTER
5	TCE.12503A-CV-3005-LM-32005	TOPOGRAPHICAL SURVEY FOR DOL CLUSTER
6	TCE.12503A-CV-3005-LM-32006	TOPOGRAPHICAL SURVEY FOR KHADIYAL CLUSTER
7	TCE.12503A-CV-3005-LM-32007	TOPOGRAPHICAL SURVEY FOR SULPUR BAHU CLUSTER
8	TCE.12503A-CV-3005-LM-32008	TOPOGRAPHICAL SURVEY FOR DHAR CLUSTER
9	TCE.12503A-CV-3005-LM-32009	TOPOGRAPHICAL SURVEY FOR BARCHWAR CLUSTER
10	TCE.12503A-CV-3005-LM-32010	TOPOGRAPHICAL SURVEY FOR GHADHYANI CLUSTER
11	TCE.12503A-CV-3005-LM-32011	TOPOGRAPHICAL SURVEY FOR KHAROH (KALERKA) CLUSTER
12	TCE.12503A-CV-3005-LM-32012	TOPOGRAPHICAL SURVEY FOR BHADARWAR KHOBLA CLUSTER
13	TCE.12503A-CV-3005-LM-32013	TOPOGRAPHICAL SURVEY FOR BAHU CLUSTER
14	TCE.12503A-CV-3005-LM-32014	TOPOGRAPHICAL SURVEY FOR BHAMBHLA-I CLUSTER
15	TCE.12503A-CV-3005-LM-32015	TOPOGRAPHICAL SURVEY FOR THOUNA/ DHALAIT CLUSTER
16	TCE.12503A-CV-3005-LM-32016	TOPOGRAPHICAL SURVEY FOR RASHER CLUSTER
17	TCE.12503A-CV-3005-LM-32017	TOPOGRAPHICAL SURVEY FOR BATAIL-1 CLUSTER
18	TCE.12503A-CV-3005-LM-32018	TOPOGRAPHICAL SURVEY FOR BATAIL-2 CLUSTER
19	TCE.12503A-CV-3005-LM-32019	TOPOGRAPHICAL SURVEY FOR BAG-CHUHKU CLUSTER
20	TCE.12503A-CV-3005-LM-32020	TOPOGRAPHICAL SURVEY FOR MATAUR TANDA CLUSTER
21	TCE.12503A-CV-3005-LM-32021	TOPOGRAPHICAL SURVEY FOR RICHHLI CLUSTER
22	TCE.12503A-CV-3005-LM-32022	TOPOGRAPHICAL SURVEY FOR MANNU DHAR (JOH) CLUSTER
23	TCE.12503A-CV-3005-LM-32023	TOPOGRAPHICAL SURVEY FOR HARYANAL CLUSTER
24	TCE.12503A-CV-3005-LM-32024	TOPOGRAPHICAL SURVEY FOR SATREHAR CLUSTER
25	TCE.12503A-CV-3005-LM-32025	TOPOGRAPHICAL SURVEY FOR GHANSWAI CLUSTER
26	TCE.12503A-CV-3005-LM-32026	TOPOGRAPHICAL SURVEY FOR AARLI PARYAL CLUSTER
27	TCE.12503A-CV-3005-LM-32027	TOPOGRAPHICAL SURVEY FOR RICHHALI/ DHWALI CLUSTER
28	TCE.12503A-CV-3005-LM-32028	TOPOGRAPHICAL SURVEY FOR TAROHLA CLUSTER
29	TCE.12503A-CV-3005-LM-32029	TOPOGRAPHICAL SURVEY FOR TAROON CLUSTER
30	TCE.12503A-CV-3005-LM-32030	TOPOGRAPHICAL SURVEY FOR CHAHPANNU CLUSTER
31	TCE.12503A-CV-3005-LM-32031	TOPOGRAPHICAL SURVEY FOR BANWAR KALAN CLUSTER
32	TCE.12503A-CV-3005-LM-32032	TOPOGRAPHICAL SURVEY FOR DHARDI-1 CLUSTER
33	TCE.12503A-CV-3005-LM-32033	TOPOGRAPHICAL SURVEY FOR DHARDI-2 CLUSTER

Drawing List - Mandi Package-7

S.NO.	DRAWING. NO.	TITLE
34	TCE.12503A-CV-3005-LM-32034	TOPOGRAPHICAL SURVEY FOR BARATPUR CLUSTER
35	TCE.12503A-CV-3005-LM-32035	TOPOGRAPHICAL SURVEY FOR BALHARA-1 CLUSTER
36	TCE.12503A-CV-3005-LM-32036	TOPOGRAPHICAL SURVEY FOR BALHARA-2 CLUSTER
37	TCE.12503A-CV-3005-LM-32037	TOPOGRAPHICAL SURVEY FOR LALANA CLUSTER
38	TCE.12503A-CV-3005-LM-32038	TOPOGRAPHICAL SURVEY FOR SAKRAN DHAR CLUSTER
39	TCE.12503A-CV-3005-LM-32039	TOPOGRAPHICAL SURVEY FOR SHERPUR CLUSTER
40	TCE.12503A-CV-3005-LM-32040	TOPOGRAPHICAL SURVEY FOR CHAKYANA CLUSTER
41	TCE.12503A-CV-3005-LM-32041	TOPOGRAPHICAL SURVEY FOR CHUNIGHATCLUSTER
42	TCE.12503A-CV-3005-LM-32042	TOPOGRAPHICAL SURVEY FOR TOURJAJAR CLUSTER
43	TCE.12503A-CV-3005-LM-32043	TOPOGRAPHICAL SURVEY FOR GALLU(CHANOUTA) CLUSTER
44	TCE.12503A-CV-3005-LM-32044	TOPOGRAPHICAL SURVEY FOR SIRAM (SARSKAN) CLUSTER
45	TCE.12503A-CV-3005-LM-32045	TOPOGRAPHICAL SURVEY FOR TREMBALA CLUSTER
46	TCE.12503A-CV-3005-LM-32046	TOPOGRAPHICAL SURVEY FOR HIUN CLUSTER
47	TCE.12503A-CV-3005-LM-32047	TOPOGRAPHICAL SURVEY FOR KUMARHDA-1 CLUSTER
48	TCE.12503A-CV-3005-LM-32048	TOPOGRAPHICAL SURVEY FOR KUMARHDA-2 CLUSTER
49	TCE.12503A-CV-3005-LM-32049	TOPOGRAPHICAL SURVEY FOR DIDNU CLUSTER
50	TCE.12503A-CV-3005-LM-32050	TOPOGRAPHICAL SURVEY FOR BANERTI-2 CLUSTER
51	TCE.12503A-CV-3005-LM-32051	TOPOGRAPHICAL SURVEY FOR PEHAD-2 CLUSTER
52	TCE.12503A-CV-3005-LM-32052	TOPOGRAPHICAL SURVEY FOR CHHATER CLUSTER
53	TCE.12503A-CV-3005-LM-32053	TOPOGRAPHICAL SURVEY FOR DRUMMAN CLUSTER
54	TCE.12503A-CV-3005-LM-32054	TOPOGRAPHICAL SURVEY FOR GIUN CLUSTER
55	TCE.12503A-CV-3005-LM-32055	TOPOGRAPHICAL SURVEY FOR CHEH CLUSTER
56	TCE.12503A-CV-3005-LM-32056	TOPOGRAPHICAL SURVEY FOR BAHN CLUSTER
57	TCE.12503A-CV-3005-LM-32057	TOPOGRAPHICAL SURVEY FOR CHATROUN (LOWER) CLUSTER
58	TCE.12503A-CV-3005-LM-32058	TOPOGRAPHICAL SURVEY FOR DHALLARA-1 CLUSTER
59	TCE.12503A-CV-3005-LM-32059	TOPOGRAPHICAL SURVEY FOR DHALLARA-2 CLUSTER
60	TCE.12503A-CV-3005-LM-32060	TOPOGRAPHICAL SURVEY FOR GORAT CLUSTER
61	TCE.12503A-CV-3005-LM-32061	TOPOGRAPHICAL SURVEY FOR PAKHDOL CLUSTER
62	TCE.12503A-CV-3005-LM-32062	TOPOGRAPHICAL SURVEY FOR SINGLE KUHAAT CLUSTER
63	TCE.12503A-CV-3005-LM-32063	TOPOGRAPHICAL SURVEY FOR KANOHI CLUSTER
64	TCE.12503A-CV-3005-LM-32064	TOPOGRAPHICAL SURVEY FOR LAHSANI CLUSTER
65	TCE.12503A-CV-3005-LM-32065	TOPOGRAPHICAL SURVEY FOR CHURU RA BALH CLUSTER
66	TCE.12503A-CV-3005-LM-32066	TOPOGRAPHICAL SURVEY FOR SEOH-2 CLUSTER

Drawing List - Mandi Package-7

S.NO.	DRAWING. NO.	TITLE
67	TCE.12503A-CV-3005-LM-32067	TOPOGRAPHICAL SURVEY FOR SEOH(BALH) NICHLA ROPA CLUSTER
68	TCE.12503A-CV-3005-LM-32068	TOPOGRAPHICAL SURVEY FOR LOWER (NICHLI) BAIRI CLUSTER
69	TCE.12503A-CV-3005-LM-32069	TOPOGRAPHICAL SURVEY FOR UPPER BAIRI CLUSTER
70	TCE.12503A-CV-3005-LM-32070	TOPOGRAPHICAL SURVEY FOR BAROTA CLUSTER
71	TCE.12503A-CV-3005-LM-32071	TOPOGRAPHICAL SURVEY FOR MANYOH-LAMBRI CLUSTER
72	TCE.12503A-CV-3005-LM-32072	TOPOGRAPHICAL SURVEY FOR THANNA (ROPARI) CLUSTER
73	TCE.12503A-CV-3005-LM-32073	TOPOGRAPHICAL SURVEY FOR PATTI (KOT) CLUSTER
74	TCE.12503A-CV-3005-LM-32074	TOPOGRAPHICAL SURVEY FOR DARWAAR CLUSTER
75	TCE.12503A-CV-3005-LM-32075	TOPOGRAPHICAL SURVEY FOR DIGHO-BAGLANA (KARYAL) CLUSTER
76	TCE.12503A-CV-3005-LM-32076	TOPOGRAPHICAL SURVEY FOR SKOHTA CLUSTER
77	TCE.12503A-CV-3005-LM-32077	TOPOGRAPHICAL SURVEY FOR KHAJURTI CLUSTER
78	TCE.12503A-CV-3005-LM-32078	TOPOGRAPHICAL SURVEY FOR BANDAL CLUSTER
79	TCE.12503A-CV-3005-LM-32079	TOPOGRAPHICAL SURVEY FOR TIKRI CLUSTER
80	TCE.12503A-CV-3005-LM-32080	TOPOGRAPHICAL SURVEY FOR CHANDPUR CLUSTER
81	TCE.12503A-CV-3005-LM-32081	TOPOGRAPHICAL SURVEY FOR PARLI PARYAL CLUSTER
82	TCE.12503A-CV-3005-LM-32082	TOPOGRAPHICAL SURVEY FOR DYOL CLUSTER
83	TCE.12503A-CV-3005-LM-32083	TOPOGRAPHICAL SURVEY FOR LOWER BALH CLUSTER
84	TCE.12503A-CV-3005-LM-32101	KEY PLAN OF LIS GOLWAN
85	TCE.12503A-CV-3005-LM-32102	KEY PLAN OF LIS FROM TW-1 (KOTHI-1)
86	TCE.12503A-CV-3005-LM-32103	KEY PLAN OF LIS FROM TW-2 (KOTHI-2)
87	TCE.12503A-CV-3005-LM-32104	KEY PLAN OF LIS DHELU (DHOG)
88	TCE.12503A-CV-3005-LM-32105	KEY PLAN OF LIS FROM TW-3 (KHADIYAL & DOL CLUSTER)
89	TCE.12503A-CV-3005-LM-32106	KEY PLAN OF LIS SULPUR
90	TCE.12503A-CV-3005-LM-32107	KEY PLAN OF LIS BASANTPUR (DHAR, BARCHWAR, GHADHYANI, KHAROH)
91	TCE.12503A-CV-3005-LM-32108	KEY PLAN OF LIS BHADHARWAR, BHUDROLI KHAD
92	TCE.12503A-CV-3005-LM-32109	KEY PLAN OF LIS PERCOLATION-SEER KHAD (BAHI)
93	TCE.12503A-CV-3005-LM-32110	KEY PLAN OF LIS FROM SEER KHAD (BHAMBHLA-1)
94	TCE.12503A-CV-3005-LM-32111	KEY PLAN OF FIS THOUNA KUHAL (THOUNA / DHALAIT)
95	TCE.12503A-CV-3005-LM-32112	KEY PLAN OF LIS SON KHAD (RASHER)
96	TCE.12503A-CV-3005-LM-32113	KEY PLAN OF LIS FROM TW-5 (BATAIL-1 & 2)
97	TCE.12503A-CV-3005-LM-32114	KEY PLAN OF LIS FROM TW-6 (BAG-CHUHKU)
98	TCE.12503A-CV-3005-LM-32115	KEY PLAN OF LIS INFILTRATION-SEER KHAD (MATAUR TANDA)

Drawing List - Mandi Package-7

S.NO.	DRAWING. NO.	TITLE
99	TCE.12503A-CV-3005-LM-32116	KEY PLAN OF LIS BARHI MARHI DHWALI
100	TCE.12503A-CV-3005-LM-32117	KEY PLAN OF LIS BAROTI MANDAP JODDAN
101	TCE.12503A-CV-3005-LM-32118	KEY PLAN OF LIS KOTHUA DHALLARA (BAHN, CHATROUN, DHALLARA-1 &2)
102	TCE.12503A-CV-3005-LM-32119	KEY PLAN OF LIS SANDHOLE SINGLE KUHAT, KANOHI, LAHSANI)
103	TCE.12503A-CV-3005-LM-32120	KEY PLAN OF LIS CHURU RA BALH
104	TCE.12503A-CV-3005-LM-32121	KEY PLAN OF LIS SEOH (SEOH-2, SEOH NICHLA ROPA)
105	TCE.12503A-CV-3005-LM-32122	KEY PLAN OF LIS BAIRI (LOWER BAIRI, UPPER BAIRI)
106	TCE.12503A-CV-3005-LM-32123	KEY PLAN OF LIS BRANG (BAROTA)
107	TCE.12503A-CV-3005-LM-32124	KEY PLAN OF LIS TIHRA
108	TCE.12503A-CV-3082-FD-32151	FLOW DIAGRAM FOR PROPOSED LIS GOLWAN
109	TCE.12503A-CV-3082-FD-32152	FLOW DIAGRAM FOR PROPOSED LIS FROM TW-1
110	TCE.12503A-CV-3082-FD-32154	FLOW DIAGRAM FOR PROPOSED LIS DHELU
111	TCE.12503A-CV-3082-FD-32155	FLOW DIAGRAM FOR PROPOSED LIS FROM TW-2
112	TCE.12503A-CV-3082-FD-32156	FLOW DIAGRAM FOR EXISTING LIS SULPUR BAH
113	TCE.12503A-CV-3082-FD-32157	FLOW DIAGRAM FOR PROPOSED LIS SULPUR BAH
114	TCE.12503A-CV-3082-FD-32158	FLOW DIAGRAM FOR EXISTING LIS BASANTPUR
115	TCE.12503A-CV-3082-FD-32159	FLOW DIAGRAM FOR PROPOSED LIS BASANTPUR
116	TCE.12503A-CV-3082-FD-32160	FLOW DIAGRAM FOR EXISTING LIS BHADHARWAAR, BHUDROLI KHAD
117	TCE.12503A-CV-3082-FD-32161	FLOW DIAGRAM FOR PROPOSED LIS BHADHARWAAR, BHUDROLI KHAD
118	TCE.12503A-CV-3082-FD-32162	FLOW DIAGRAM FOR PROPOSED LIS PERCOLATION-SEER KHAD
119	TCE.12503A-CV-3082-FD-32163	FLOW DIAGRAM FOR PROPOSED LIS FROM SEER KHAD
120	TCE.12503A-CV-3082-FD-32164	FLOW DIAGRAM FOR PROPOSED FIS THOUNA KUHAL
121	TCE.12503A-CV-3082-FD-32165	FLOW DIAGRAM FOR PROPOSED LIS SON KHAD
122	TCE.12503A-CV-3082-FD-32166	FLOW DIAGRAM FOR PROPOSED LIS FROM TW-3
123	TCE.12503A-CV-3082-FD-32167	FLOW DIAGRAM FOR PROPOSED LIS FROM TW-4
124	TCE.12503A-CV-3082-FD-32168	FLOW DIAGRAM FOR PROPOSED LIS INFILTRATION-SEER KHAD
125	TCE.12503A-CV-3082-FD-32169	FLOW DIAGRAM FOR EXISTING LIS BARHI MARHI DHWALI
126	TCE.12503A-CV-3082-FD-32170	FLOW DIAGRAM FOR PROPOSED LIS BARHI MARHI DHWALI
127	TCE.12503A-CV-3082-FD-32171	FLOW DIAGRAM FOR EXISTING LIS BAROTI MANDAP JODDAN
128	TCE.12503A-CV-3082-FD-32172	FLOW DIAGRAM FOR PROPOSED LIS BAROTI MANDAP JODDAN
129	TCE.12503A-CV-3082-FD-32173	FLOW DIAGRAM FOR EXISTING LIS KOTHUA DHALLARA
130	TCE.12503A-CV-3082-FD-32174	FLOW DIAGRAM FOR PROPOSED LIS KOTHUA DHALLARA

Drawing List - Mandi Package-7

S.NO.	DRAWING. NO.	TITLE
131	TCE.12503A-CV-3082-FD-32175	FLOW DIAGRAM FOR EXISTING LIS SANDHOLE
132	TCE.12503A-CV-3082-FD-32176	FLOW DIAGRAM FOR PROPOSED LIS SANDHOLE
133	TCE.12503A-CV-3082-FD-32177	FLOW DIAGRAM FOR EXISTING LIS CHURU BALH
134	TCE.12503A-CV-3082-FD-32178	FLOW DIAGRAM FOR PROPOSED LIS CHURU BALH
135	TCE.12503A-CV-3082-FD-32179	FLOW DIAGRAM FOR EXISTING LIS SEOH
136	TCE.12503A-CV-3082-FD-32180	FLOW DIAGRAM FOR PROPOSED LIS SEOH
137	TCE.12503A-CV-3082-FD-32181	FLOW DIAGRAM FOR EXISTING LIS BAIRI
138	TCE.12503A-CV-3082-FD-32182	FLOW DIAGRAM FOR PROPOSED LIS BAIRI
139	TCE.12503A-CV-3082-FD-32183	FLOW DIAGRAM FOR EXISTING LIS BRANG
140	TCE.12503A-CV-3082-FD-32184	FLOW DIAGRAM FOR PROPOSED LIS BRANG
141	TCE.12503A-CV-3082-FD-32185	FLOW DIAGRAM FOR EXISTING LIS TIHRA
142	TCE.12503A-CV-3082-FD-32186	FLOW DIAGRAM FOR PROPOSED LIS TIHRA
143	TCE.12503A-CV-3082-WS-32201	NETWORK DRAWING FOR LIS GOLWAN
144	TCE.12503A-CV-3082-WS-32202	NETWORK DRAWING FOR LIS FROM TW-1 (KOTHI-1 &2)
145	TCE.12503A-CV-3082-WS-32204	NETWORK DRAWING FOR LIS DHELU (DHOG)
146	TCE.12503A-CV-3082-WS-32205	NETWORK DRAWING FOR LIS FROM TW-2 (KHADIYAL & DOL)
147	TCE.12503A-CV-3082-WS-32206	NETWORK DRAWING FOR SULPUR
148	TCE.12503A-CV-3082-WS-32207	NETWORK DRAWING FOR LIS BASANTPUR (DHAR, BARCHWAR, GHADHYANI, KHAROH)
149	TCE.12503A-CV-3082-WS-32208	NETWORK DRAWING FOR LIS BHADHARWAAR, BHUDROLI KHAD
150	TCE.12503A-CV-3082-WS-32209	NETWORK DRAWING FOR LIS PERCOLATION-SEER KHAD (BAHI)
151	TCE.12503A-CV-3082-WS-32210	NETWORK DRAWING FOR LIS FROM SEER KHAD (BHAMBHLA-1)
152	TCE.12503A-CV-3082-WS-32211	NETWORK DRAWING FOR FIS THOUNA KUHAL (THOUNA / DHALAIT)
153	TCE.12503A-CV-3082-WS-32212	NETWORK DRAWING FOR LIS SON KHAD (RASHER)
154	TCE.12503A-CV-3082-WS-32213	NETWORK DRAWING FOR LIS FROM TW-3 (BATAIL-1&2)
155	TCE.12503A-CV-3082-WS-32214	NETWORK DRAWING FOR LIS FROM TW-4 (BAG-CHUHKU)
156	TCE.12503A-CV-3082-WS-32215	NETWORK DRAWING FOR LIS INFILTRATION-SEER KHAD (MATAUR TANDA)
157	TCE.12503A-CV-3082-WS-32216	NETWORK DRAWING FOR LIS BARI MARHI DHWALI
158	TCE.12503A-CV-3082-WS-32217	NETWORK DRAWING FOR LIS BAROTI MANDAP JODDAN
159	TCE.12503A-CV-3082-WS-32218	NETWORK DRAWING FOR LIS KOTHUA DHALLARA (BAHN, CHATROUN, DHALLARA-1 &2)
160	TCE.12503A-CV-3082-WS-32219	NETWORK DRAWING FOR LIS SANDHOLE (SINGLE KUHat, KANOHI, LAHSANI)
161	TCE.12503A-CV-3082-WS-32220	NETWORK DRAWING FOR LIS CHURU BALH
162	TCE.12503A-CV-3082-WS-32221	NETWORK DRAWING FOR LIS SEOH (SEOH-2, SEOH NICHLA ROPA)

Drawing List - Mandi Package-7

S.NO.	DRAWING. NO.	TITLE
163	TCE.12503A-CV-3082-WS-32222	NETWORK DRAWING FOR LIS BAIRI (LOWER BAIRI, UPPER BAIRI)
164	TCE.12503A-CV-3082-WS-32223	NETWORK DRAWING FOR LIS BRANG (BAROTA)
165	TCE.12503A-CV-3082-WS-32224	NETWORK DRAWING FOR LIS TIHRA
166	TCE.12503A-CV -3082-WS-32351	PROPOSED L-SECTION - LIS GOLWAN CLUSTER
167	TCE.12503A-CV -3082-WS-32352	PROPOSED L-SECTION-LIS FROM TW-1, (KOTHI-1-BALH CLUSTER)
168	TCE.12503A-CV -3082-WS-32353	PROPOSED L-SECTION-LIS FROM TW-1, (KOTHI-II CLUSTER)
169	TCE.12503A-CV -3082-WS-32354	PROPOSED L-SECTION-LIS DHELU, DEHLU (DHOG) CLUSTER (SHEET 1 OF 2)
170	TCE.12503A-CV -3082-WS-32355	PROPOSED L-SECTION-LIS DHELU, DEHLU (DHOG) CLUSTER (SHEET 2 OF 2)
171	TCE.12503A-CV -3082-WS-32356	PROPOSED L-SECTION-LIS FROM TW-2, DOL CLUSTER (SHEET 1 OF 3)
172	TCE.12503A-CV -3082-WS-32357	PROPOSED L-SECTION-LIS FROM TW-2, DOL CLUSTER (SHEET 2 OF 3)
173	TCE.12503A-CV -3082-WS-32358	PROPOSED L-SECTION-LIS FROM TW-2, DOL CLUSTER (SHEET 3 OF 3)
174	TCE.12503A-CV -3082-WS-32359	PROPOSED L-SECTION-LIS FROM TW-2, KHADIYAL CLUSTER (SHEET 1 OF 2)
175	TCE.12503A-CV -3082-WS-32360	PROPOSED L-SECTION-LIS FROM TW-2, KHADIYAL CLUSTER (SHEET 2 OF 2)
176	TCE.12503A-CV -3082-WS-32361	PROPOSED L-SECTION-LIS SULPUR BAHU (SULPUR CLUSTER)
177	TCE.12503A-CV -3082-WS-32362	PROPOSED L-SECTION-LIS SON KHAD (RASHER CLUSTER)
178	TCE.12503A-CV -3082-WS-32363	PROPOSED L-SECTION-FIS THOUNA KUHAL (THOUNA /DHALAIT CLUSTER)
179	TCE.12503A-CV -3082-WS-32364	PROPOSED L-SECTION-LIS FROM SEER KHAD (BHAMBHLA-1 CLUSTER)
180	TCE.12503A-CV -3082-WS-32365	PROPOSED L-SECTION-LIS INFILTRATION-SEER KHAD (MATAUR TANDA CLUSTER)
181	TCE.12503A-CV -3082-WS-32366	PROPOSED L-SECTION-LIS FROM TW-4 (BAG CHUHKU CLUSTER)
182	TCE.12503A-CV -3082-WS-32367	PROPOSED L-SECTION-LIS FROM TW-3 (BATAIL-1&2 CLUSTER)
183	TCE.12503A-CV -3082-WS-32368	PROPOSED L-SECTION-LIS BASANTPUR (DHAR, BARCHAWAR, KHAROH, GHADHYANI CLUSTER)
184	TCE.12503A-CV -3082-WS-32369	PROPOSED L-SECTION-LIS BASANTPUR (KHAROH CLUSTER)
185	TCE.12503A-CV -3082-WS-32370	PROPOSED L-SECTION-LIS BHADHARWAAR BHUDROLI KHAD (BHADHARWAAR KHOBLA CLUSTER)
186	TCE.12503A-CV -3082-WS-32371	PROPOSED L-SECTION-LIS PERCOLATION SEER KHAD (BAHI CLUSTER)
187	TCE.12503A-CV -3082-WS-32372	PROPOSED L-SECTION-LIS BAIRI (LOWER (NICHALI) BAIRI & UPPER BAIRI CLUSTER)
188	TCE.12503A-CV -3082-WS-32373	PROPOSED L-SECTION-LIS BRANG (BAROTA CLUSTER)
189	TCE.12503A-CV -3082-WS-32374	PROPOSED L-SECTION-LIS CHURU BALH (CHURU RA BALH CLUSTER)
190	TCE.12503A-CV -3082-WS-32375	PROPOSED L-SECTION-LIS SANDHOLE (SINGLE KUHA, LAHSANI & KANOHI CLUSTER)
191	TCE.12503A-CV -3082-WS-32376	PROPOSED L-SECTION-LIS SEOH (SEOH-II CLUSTER)
192	TCE.12503A-CV -3082-WS-32377	PROPOSED L-SECTION-LIS SEOH (SEOH BALH NICHLA CLUSTER)
193	TCE.12503A-CV -3082-WS-32378	PROPOSED L-SECTION-LIS KOTHUA DALLARA (DHALLARA-1 & DHALLARA-2 CLUSTER)
194	TCE.12503A-CV -3082-WS-32379	PROPOSED L-SECTION-LIS KOTHUA DALLARA (BAHN CLUSTER)


Drawing List - Mandi Package-7

S.NO.	DRAWING. NO.	TITLE
195	TCE.12503A-CV -3082-WS-32380	PROPOSED L-SECTION-LIS KOTHUA DALLARA (CHATROUN LOWER CLUSTER)
196	TCE.12503A-CV -3082-WS-32381	PROPOSED L-SECTION-LIS TIHRA (DIGHO-BAGLANA KARYAL & THANNA ROPARI CLUSTER)
197	TCE.12503A-CV -3082-WS-32382	PROPOSED L-SECTION-LIS TIHRA (DYOL & KHAJURTI CLUSTER)
198	TCE.12503A-CV -3082-WS-32383	PROPOSED L-SECTION-LIS TIHRA (BANDAL & CHANDPUR CLUSTER)
199	TCE.12503A-CV -3082-WS-32384	PROPOSED L-SECTION-LIS TIHRA (DARWAR & PATTI (KOT)
200	TCE.12503A-CV -3082-WS-32385	PROPOSED L-SECTION-LIS TIHRA (THIKKI & MANYOH-LAMBRI CLUSTER)
201	TCE.12503A-CV -3082-WS-32386	PROPOSED L-SECTION-LIS BARHI MARHI DHWALI (BALHARA-1 & BALHARA-2 CLUSTER)
202	TCE.12503A-CV -3082-WS-32387	PROPOSED L-SECTION-LIS BARHI MARHI DHWALI (BANWAR KALAN & BARATPUR CLUSTER)
203	TCE.12503A-CV -3082-WS-32388	PROPOSED L-SECTION-LIS BARHI MARHI DHWALI (CHAHPANNU & CHAKYANA CLUSTER)
204	TCE.12503A-CV -3082-WS-32389	PROPOSED L-SECTION-LIS BARHI MARHI DHWALI (CHUGHAT & RICHALI/DHAWALI CLUSTER)
205	TCE.12503A-CV -3082-WS-32390	PROPOSED L-SECTION-LIS BARHI MARHI DHWALI (HARYANAL & MANNU DHAR CLUSTER)
206	TCE.12503A-CV -3082-WS-32391	PROPOSED L-SECTION-LIS BARHI MARHI DHWALI (RICHLI & SAKRAN DHAR CLUSTER)
207	TCE.12503A-CV -3082-WS-32392	PROPOSED L-SECTION-LIS BARHI MARHI DHWALI (SATREHAR & TAROHLA CLUSTER)
208	TCE.12503A-CV -3082-WS-32393	PROPOSED L-SECTION-LIS BARHI MARHI DHWALI (ARLI PARYAL, DHARDI-1 & DHARDI-2 CLUSTER)
209	TCE.12503A-CV -3082-WS-32394	PROPOSED L-SECTION-LIS BARHI MARHI DHWALI (LALANA & SHERPUR CLUSTER)
210	TCE.12503A-CV -3082-WS-32395	PROPOSED L-SECTION-LIS BARHI MARHI DHWALI (TAROON & PARLI PARYAL CLUSTER)
211	TCE.12503A-CV -3082-WS-32396	PROPOSED L-SECTION-LIS BARHI MARHI DHWALI (GORAT, PAKHDOL, GHANSWAI CLUSTER)
212	TCE.12503A-CV -3082-WS-32397	PROPOSED L-SECTION-LIS BAROTI MANDAP JODDAN (CHEH & BANERTI-2 CLUSTER)
213	TCE.12503A-CV -3082-WS-32398	PROPOSED L-SECTION-LIS BAROTI MANDAP JODDAN, GALLOO (CHANOUTA) CLUSTER
214	TCE.12503A-CV -3082-WS-32399	PROPOSED L-SECTION-LIS BAROTI MANDAP JODDAN (KUMARHDA-1 & KUMARHDA-2 CLUSTER)
215	TCE.12503A-CV -3082-WS-32400	PROPOSED L-SECTION-LIS BAROTI MANDAP JODDAN (GIUN-1 & GIUN-2 CLUSTER)
216	TCE.12503A-CV -3082-WS-32401	PROPOSED L-SECTION-LIS BAROTI MANDAP JODDAN (SIRAM/ SARSKAN & PEHAD-2 CLUSTER)
217	TCE.12503A-CV-3082-WS-30581	TYPICAL SLUICE VALVE CHAMBER DETAILS
218	TCE.12503A-CV-3082-WS-30582	TYPICAL DETAILS FOR THRUST BLOCK
219	TCE.12503A-CV-3082-RC-30583	TYPICAL DETAILS FOR SADDLE SUPPORT
220	TCE.12503A-CV-3082-GA-30584	TYPICAL GLSR DETAILS (100000, 150000, 200000, 250000 LITRE CAPACITY)
221	TCE.12503A-CV-3082-WS-30585	TYPICAL DETAILS FOR SCOUR VALVE AND AIR VALVE CHAMBER
222	TCE.12503A-CV-3082-GA-30586	TYPICAL DETAILS FOR PUMP HOUSE
223	TCE.12503A-CV-3082-GA-30587	GENERAL ARRANGEMENT FOR INTAKE WELL
224	TCE.12503A-CV-3082-WS-30588	TYPICAL DETAILS FOR BEDDING AND TRENCH
225	TCE.12503A-CV-3082-GA-30589	GENERAL ARRANGEMENT FOR CHECK DAM
226	TCE.12503A-CV-3082-GA-30590	TYPICAL DETAILS FOR DESILTING TANK

Drawing List - Mandi Package-7

S.NO.	DRAWING. NO.	TITLE
227	TCE.12503A-CV-3082-GA-30591	TYPICAL DETAILS OF ELSR
228	TCE.12503A-CV-3082-GA-30592	TYPICAL DETAILS FOR PERCOLATION WELL
229	TCE.12503A-EL-4002-AU-40001	TYPICAL SLD FOR LIS PUMPING STATION HAVING LT MOTOR LOADS WITH MAX CONTRACT DEMAND ≤ 50 kVA
230	TCE.12503A-EL-4002-AU-40002	TYPICAL SLD FOR LIS PUMPING STATION HAVING LT MOTOR LOADS WITH MAX CONTRACT DEMAND > 50 kVA
231	TCE.12503A-EL-4002-AU-40003	TYPICAL SLD FOR LIS PUMPING STATION HAVING HT MOTOR LOADS WITH MAX CONTRACT DEMAND > 50 kVA
232	TCE.12503A-EL-4002-AU-40004	GENERAL NOTES & LEGENDS FOR TYPICAL SLD for LIS PUMPING STATION HAVING LT/ HT MOTOR LOADS

ABBREVIATIONS							
Flow Diagram Drawings		Typical Standard drawings		L-Section drawings		Topographical Survey Drawings	
Q	Discharge (Flow)	HT	High Tension	J	Pipe Junction	GI	Galvanised Iron
H	Pump head	LT	Low Tension	CT	Collection Tank	TBM	Temporary Bench Mark
GI	Galvanised Iron	ELSR	ELevated service reservoir	MT	Modular Tank	GL	Ground Level
Lat.	Latitude	c/c	centre to centre	MDT	Main Distribution Tank	PH	Pump House
Long	Longitude	M20/ M15	Grade of concrete	MSERW	Mild steel Electric resistance welded pipe	WT	Water Tank
RL	Reduced Level	GLSR	Ground Level service reservoir	GI	Galvanised Iron	N	Northing
RD	Reduced Distance	Typ	Typical	Pmp	Pump	E	Easting
MT	Modular Tank	SLD	Single Line Diagram				
MDT	Main Distribution Tank						
Ha	Hectare						
MSERW	Mild steel Electric resistance welded pipe						

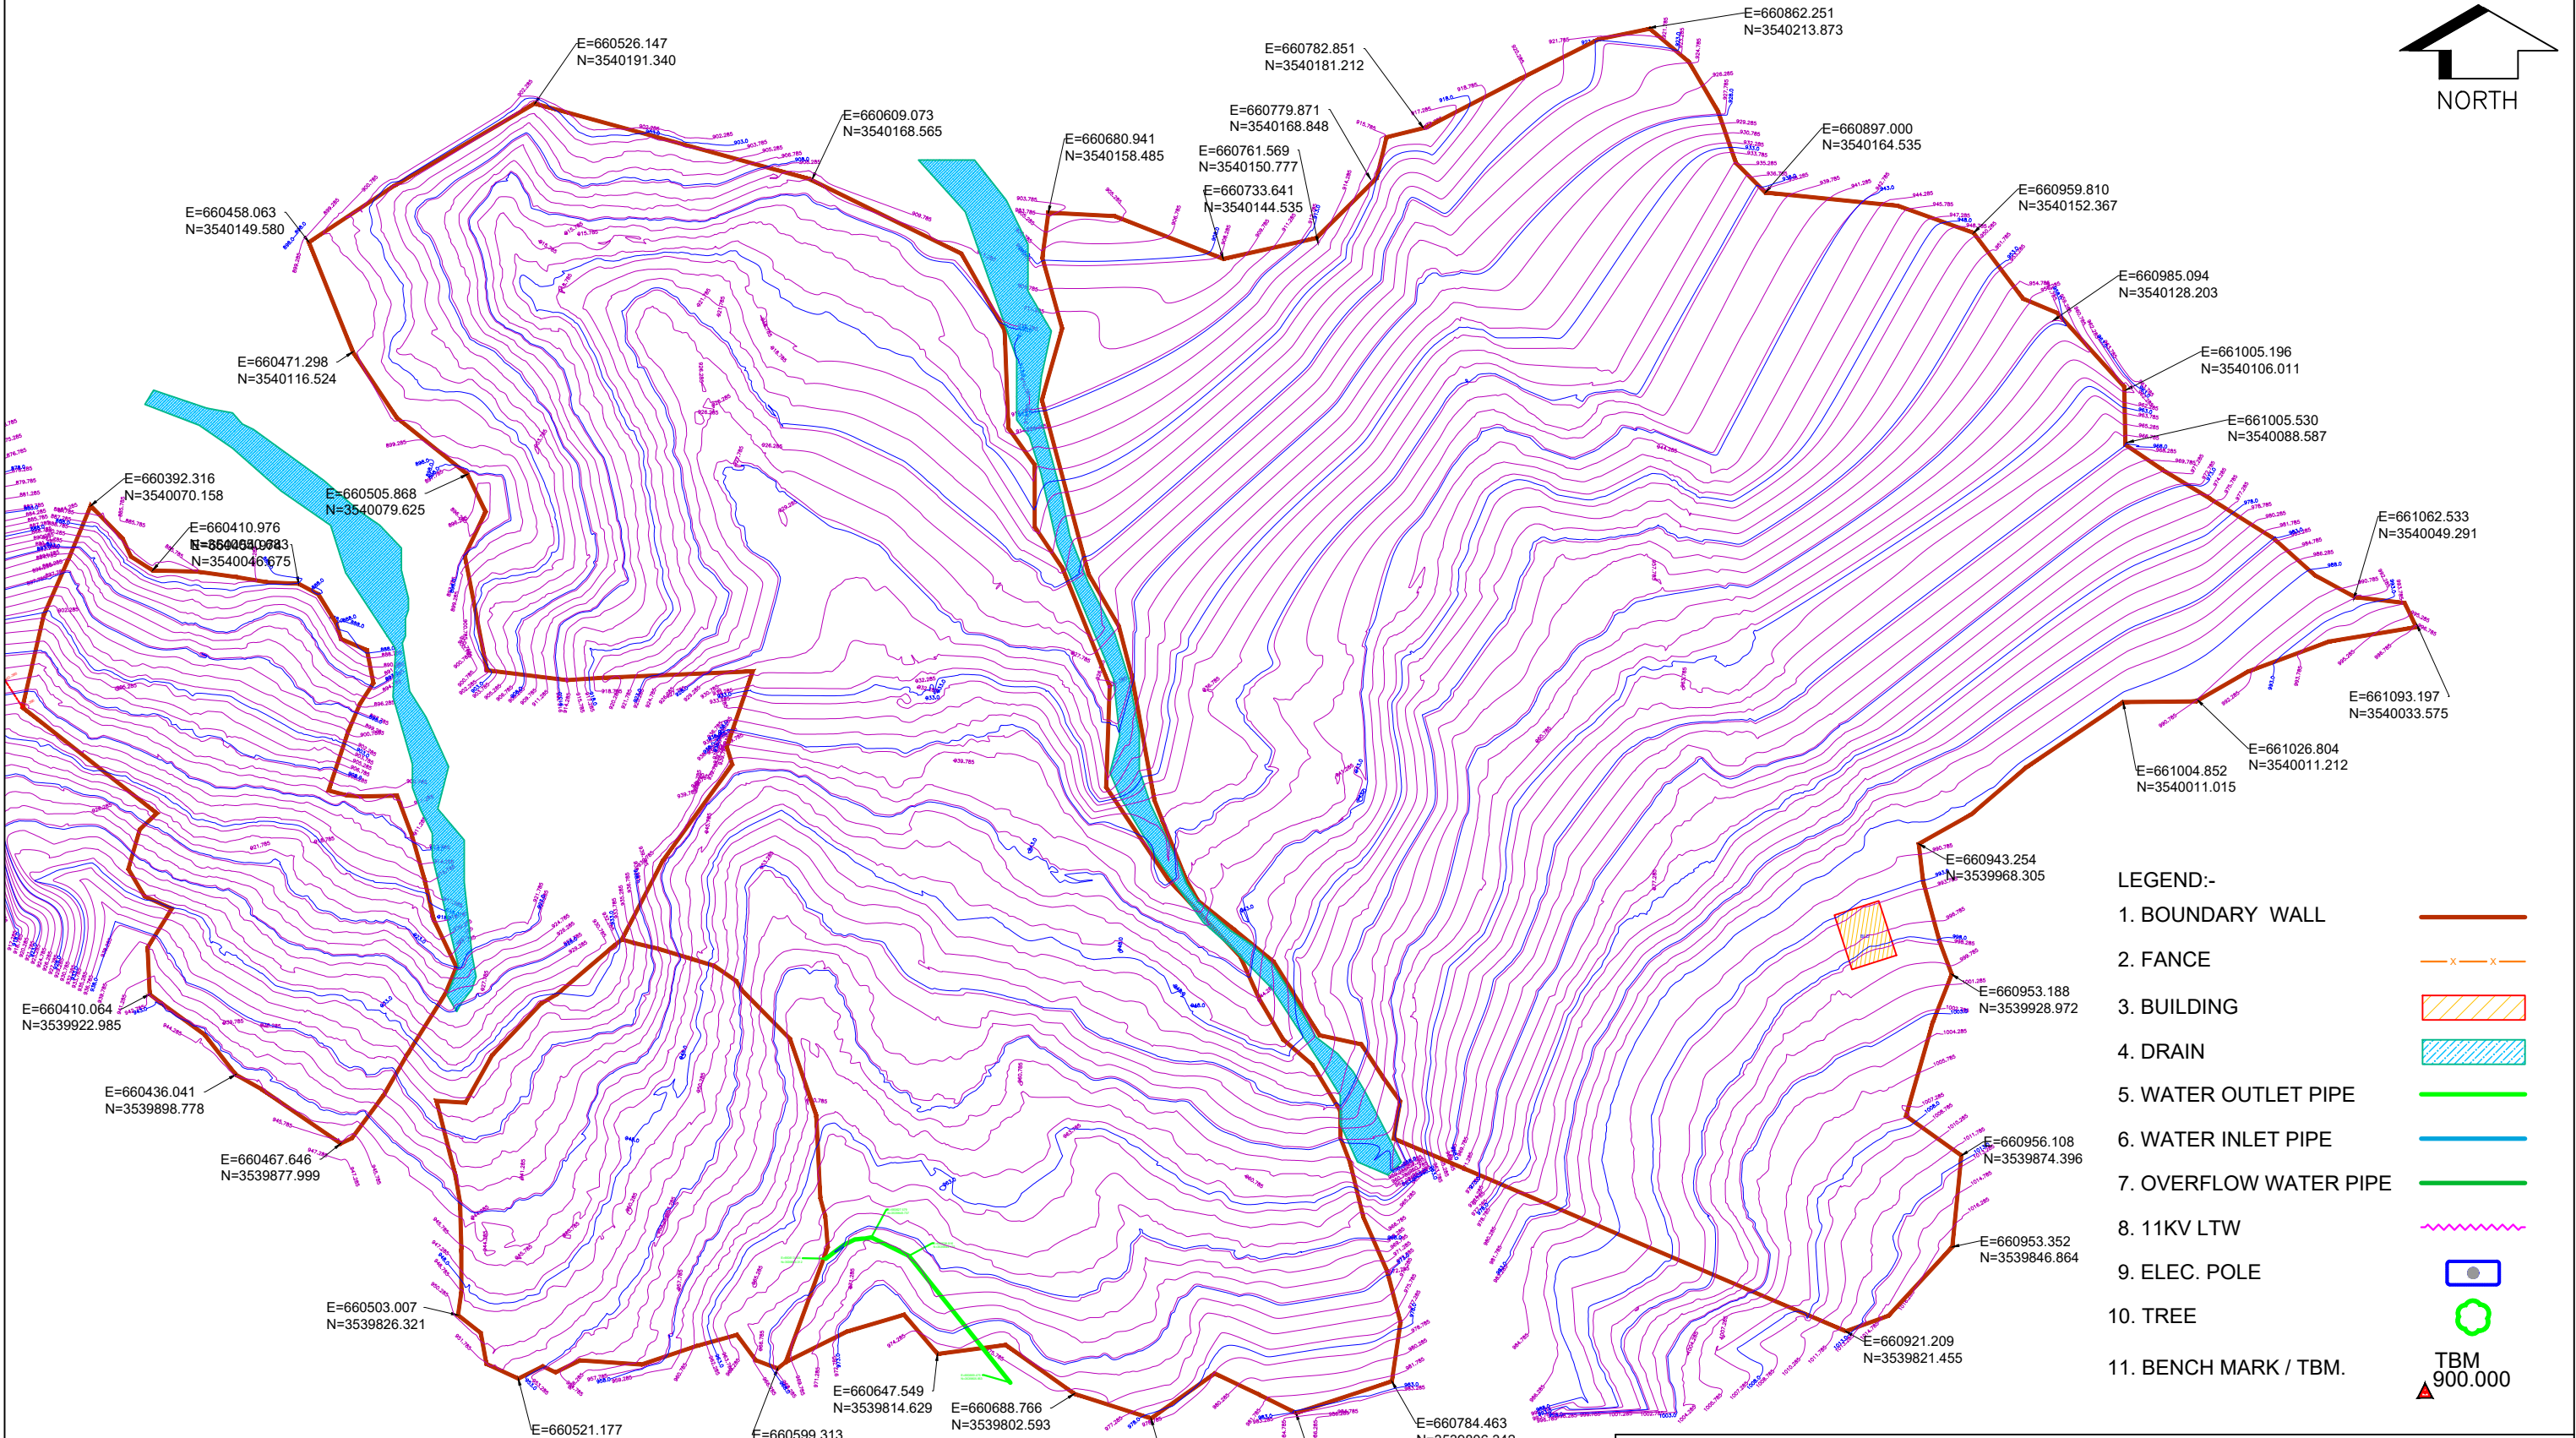

- LEGEND:-
- 1. BOUNDARY WALL
 - 2. FENCE
 - 3. BUILDING
 - 4. DRAIN
 - 5. WATER OUTLET PIPE
 - 6. WATER INLET PIPE
 - 7. OVERFLOW WATER PIPE
 - 8. 11KV LTW
 - 9. ELEC. POLE
 - 10. TREE
 - 11. BENCH MARK / TBM.

SIGN.										
PO										
ISSUE										

'P' (PRELIMINARY) ISSUES ARE NOT TO BE USED FOR CONSTRUCTION / FABRICATION BUT ARE ISSUED FOR LIMITED PURPOSES ONLY AS INDICATED IN THE SMALL BLOCK ABOVE THIS BLOCK.

CONSTRUCTION / FABRICATION WORK IS PERMITTED ON 'R' (RELEASED) ISSUES ONLY.

INFORMATION CONTAINED WITHIN 'HOLD' IS NOT RELEASED FOR CONSTRUCTION / FABRICATION. FIELD MUST GET DESIGN OFFICE TO CLEAR 'HOLDS' IN TIME BEFORE PROCEEDING WITH ANY CONSTRUCTION/ FABRICATION WORK RELATED TO 'HOLDS'.

SIGN. OF CLIENT:-			
JE	AE	EE	SE
PURPOSE : FOR TENDER ONLY			
DO NOT SCALE			
Proprietary Notice and Version Control: This document contains confidential information for use only by the Client. It is for the Project under consideration, which is provided for the sole purpose of permitting the recipient to evaluate the information submitted herewith. In consideration of receipt of this document, unless agreed to in writing, the recipient agrees to maintain such information in confidence and to not reproduce or otherwise disclose this information to any person outside the recipient's organization; except that there is no obligation to maintain the confidentiality of any information which was known to the recipient prior to receipt of such information from Tata Consulting Engineers Limited, or becomes publicly known through no fault of recipient, or Tata Consulting Engineers Limited, or is received without obligation of confidentiality from a third party owing no obligation of confidentiality to Tata Consulting Engineers Limited. All information given under this version over rides all and any kind of offers, assumptions, deliverables and contracts submitted verbally (and subsequently communicated in writing) or in writing or otherwise given under any and all previous version/s.			
FILE NAME 12503A-CV-32001-Rev-PO			



DETAILED DESIGN CONSULTANCY, HP-SHIVA (PACKAGE-CS09)
IRRIGATION, HORTICULTURE, ORCHARDS AND VALUE CHAIN DEVELOPMENT

TOPOGRAPHICAL SURVEY FOR GOLWAN CLUSTER
CHAUNTARA BLOCK, MANDI DISTRICT




TATA CONSULTING ENGINEERS LIMITED
MUMBAI

SCALE : NTS
DC & DISC: DEL-CV

DWG NO.
TCE.12503A-CV-3005-LM-32001

ISSUE
PO

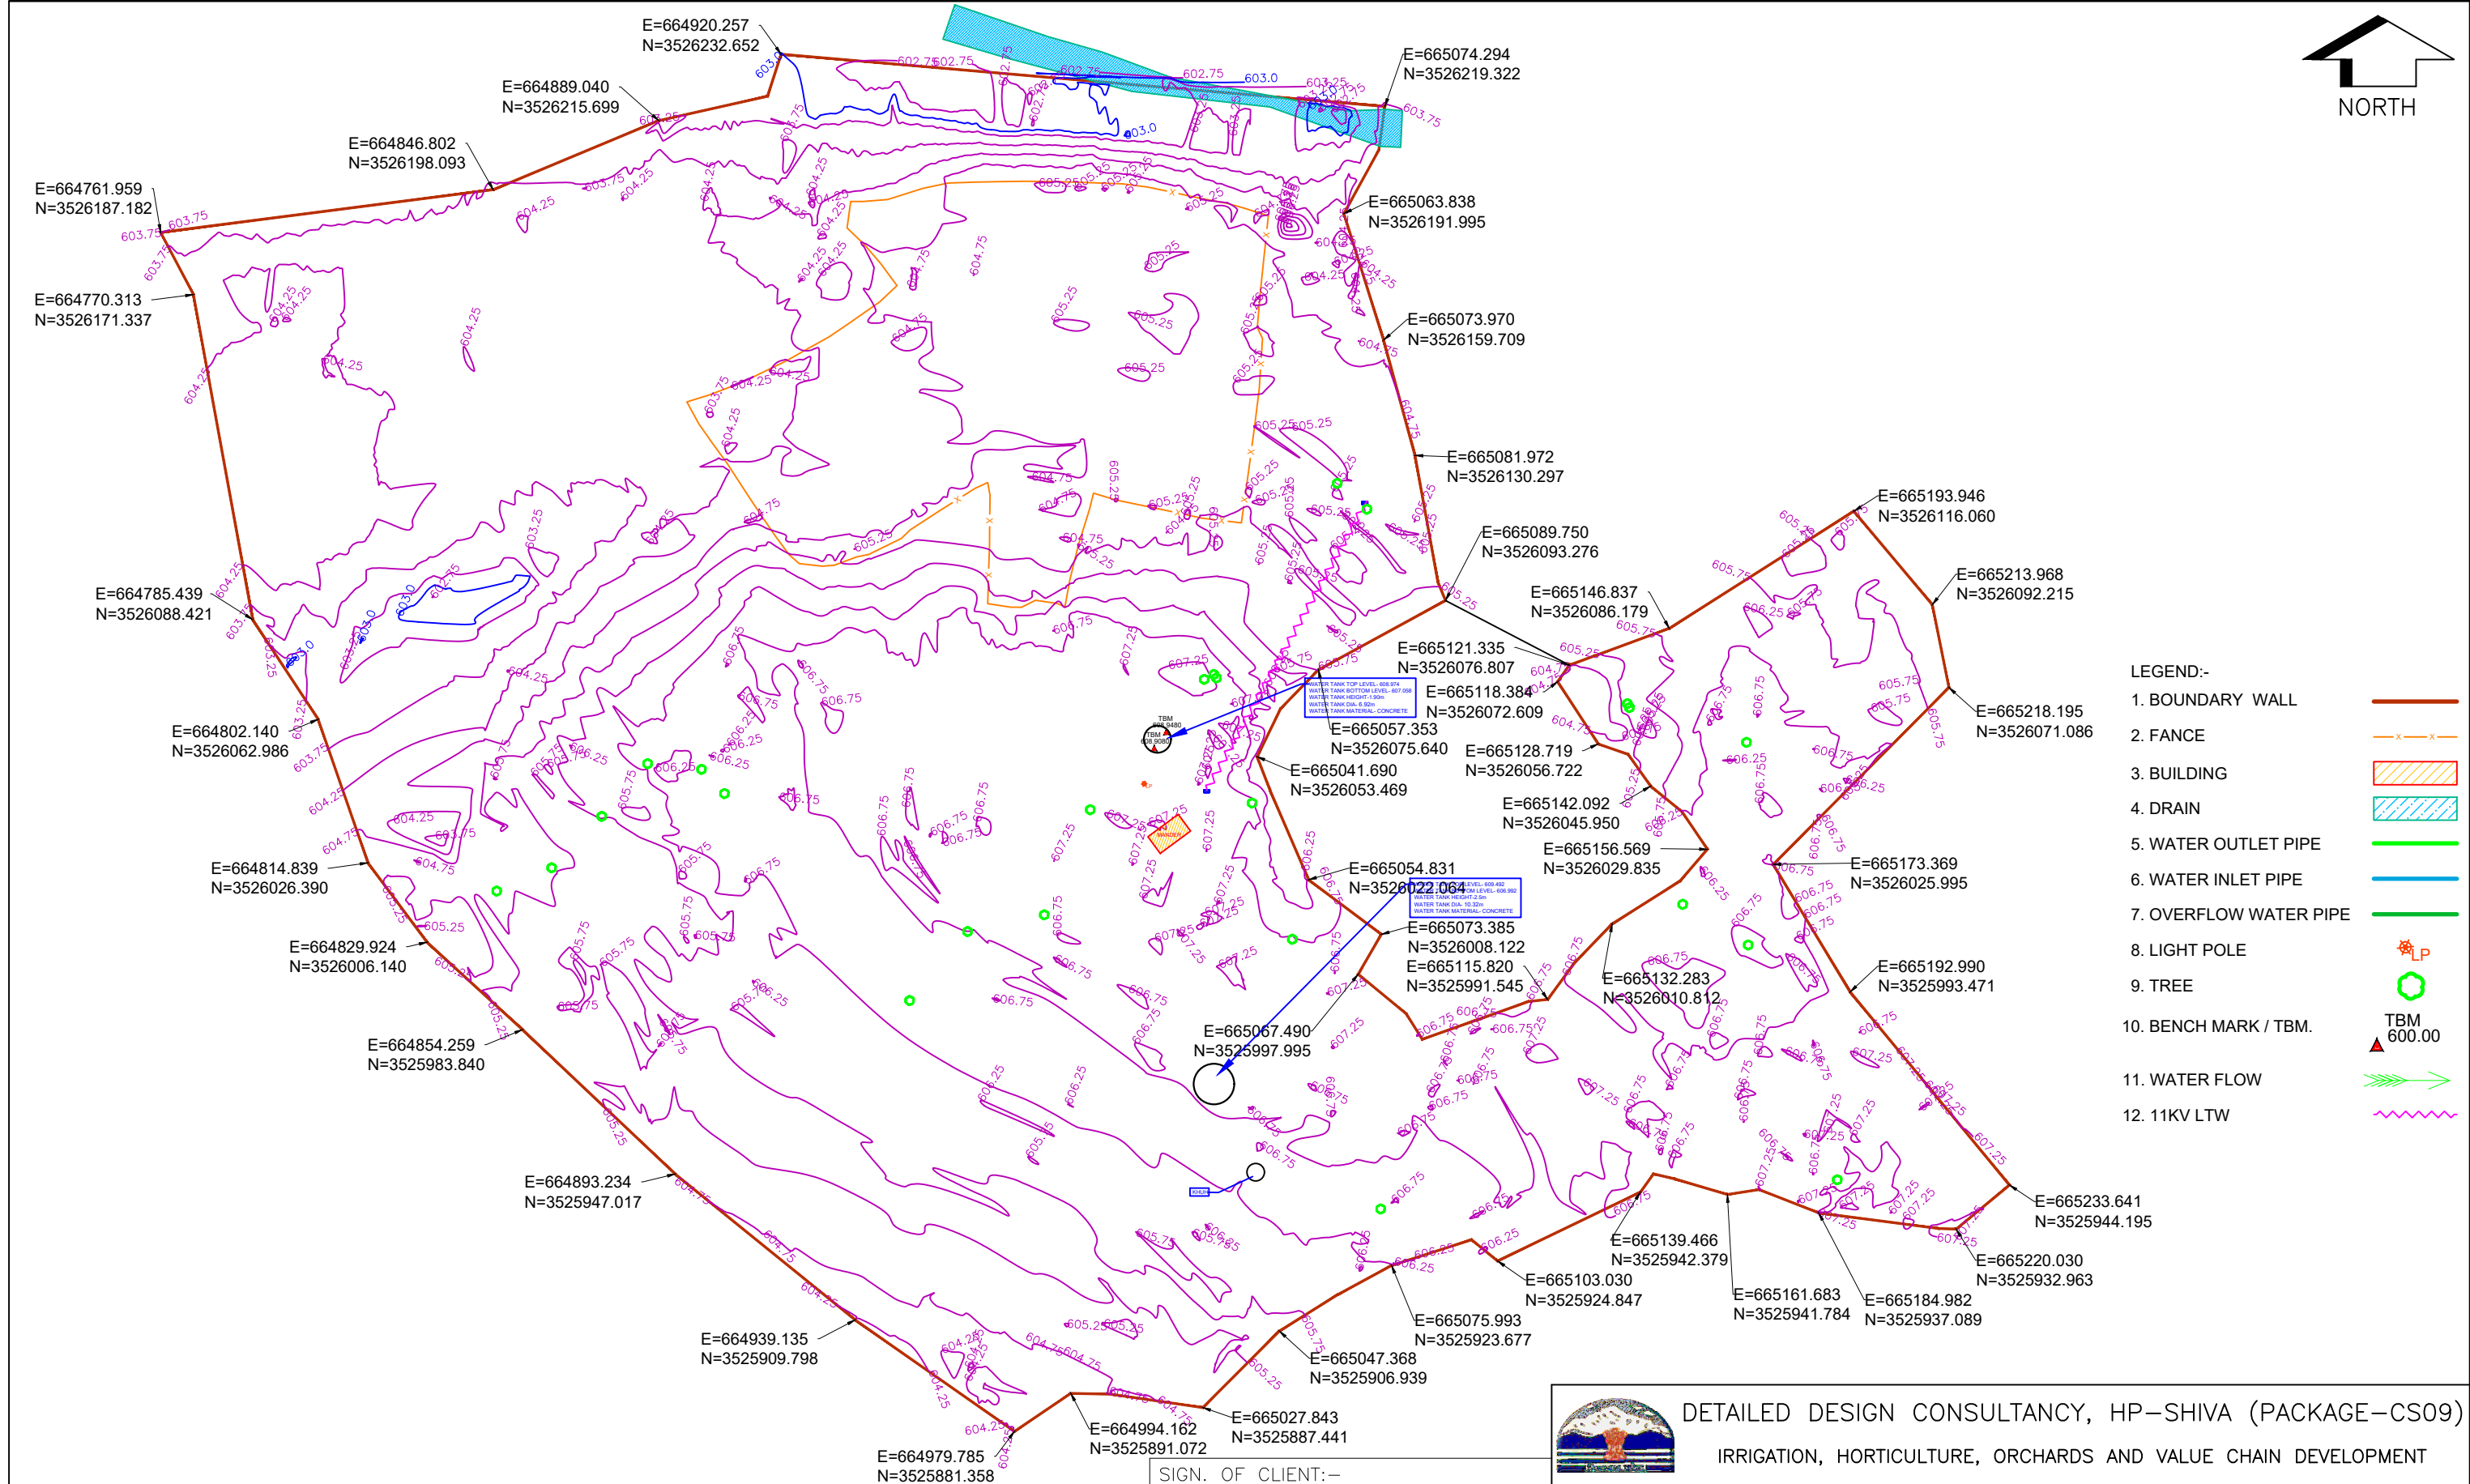

- LEGEND:-
- 1. BOUNDARY WALL
 - 2. FENCE
 - 3. BUILDING
 - 4. DRAIN
 - 5. WATER OUTLET PIPE
 - 6. WATER INLET PIPE
 - 7. OVERFLOW WATER PIPE
 - 8. LIGHT POLE
 - 9. TREE
 - 10. BENCH MARK / TBM.
 - 11. WATER FLOW
 - 12. 11KV LTW

SIGN.										
PO	SIGN.									
	INITIALS	BSN	DVB	MJ					MK	DK
	REVISIONS									
ISSUE	DRN	DSN	CHD	CV	EL	IC	ME		PE/PM	APPD
	Cleared									
	DATE (dd-mm-yyyy)									

'P' (PRELIMINARY) ISSUES ARE NOT TO BE USED FOR CONSTRUCTION / FABRICATION BUT ARE ISSUED FOR LIMITED PURPOSES ONLY AS INDICATED IN THE SMALL BLOCK ABOVE THIS BLOCK.

CONSTRUCTION / FABRICATION WORK IS PERMITTED ON 'R' (RELEASED) ISSUES ONLY.

INFORMATION CONTAINED WITHIN 'HOLD' IS NOT RELEASED FOR CONSTRUCTION / FABRICATION. FIELD MUST GET DESIGN OFFICE TO CLEAR 'HOLD' IN TIME BEFORE PROCEEDING WITH ANY CONSTRUCTION / FABRICATION WORK RELATED TO 'HOLD'.

SIGN. OF CLIENT:-			
JE	AE	EE	SE
PURPOSE : FOR TENDER ONLY			
DO NOT SCALE			
FILE NAME 12503A-CV-32002-Rev-PO			



DETAILED DESIGN CONSULTANCY, HP-SHIVA (PACKAGE-CS09)

IRRIGATION, HORTICULTURE, ORCHARDS AND VALUE CHAIN DEVELOPMENT

TOPOGRAPHICAL SURVEY FOR KOTI-1 (BALH) CLUSTER

CHAUNTARA BLOCK, MANDI DISTRICT

TATA CONSULTING ENGINEERS LIMITED

MUMBAI


SCALE : NTS

DC & Disc: DEL-CV

DWG NO. TCE.12503A-CV-3005-LM-32002

ISSUE PO

- LEGEND:-
1. BOUNDARY WALL
 2. FANCE
 3. BUILDING
 4. DRAIN
 5. WATER OUTLET PIPE
 6. WATER INLET PIPE
 7. OVERFLOW WATER PIPE
 8. LIGHT POLE
 9. TREE
 10. BENCH MARK / TBM.
 11. WATER FLOW
 12. 11KV LTW

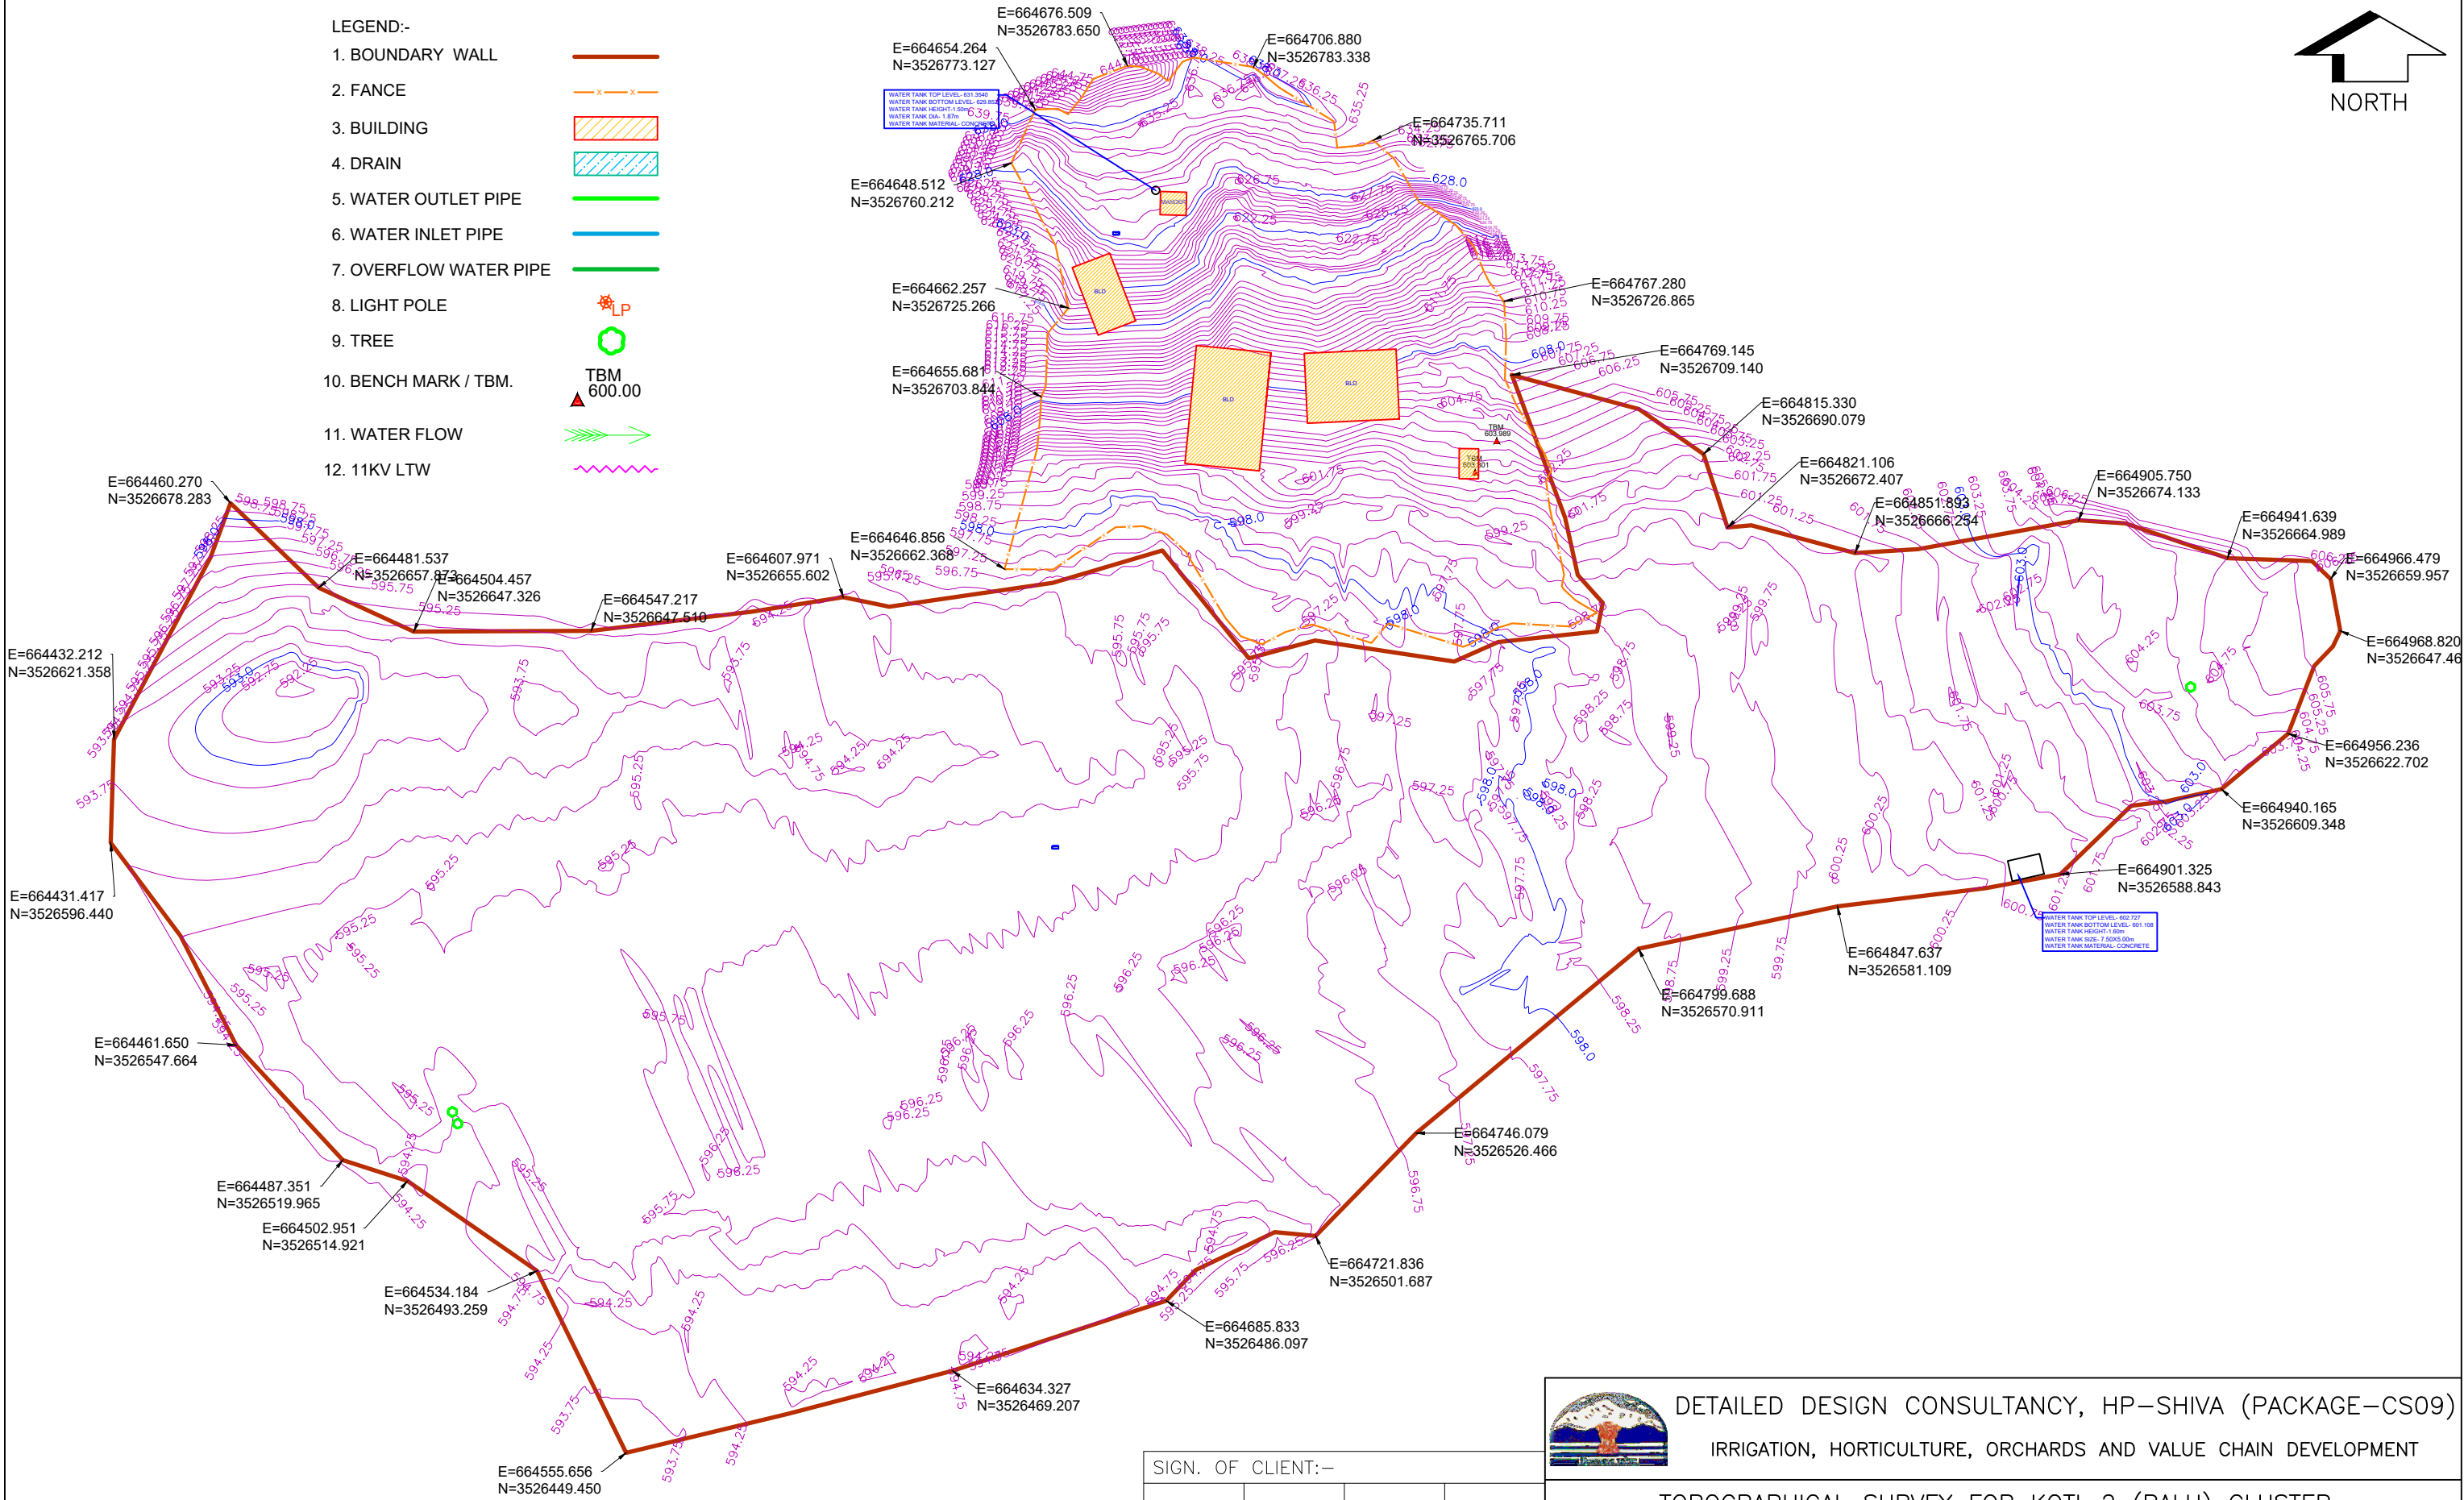

SIGN.										
INITIALS										
REVISIONS										
SIGN.										
INITIALS	BSN	DVB	MJ						MK	DK
REVISIONS										
ISSUE	DRN	DSN	CHD	CV	EL	IC	ME		PE/PM	APPD
										DATE
										(dd-mm-yyyy)

'P' (PRELIMINARY) ISSUES ARE NOT TO BE USED FOR CONSTRUCTION / FABRICATION BUT ARE ISSUED FOR LIMITED PURPOSES ONLY AS INDICATED IN THE SMALL BLOCK ABOVE THIS BLOCK.

CONSTRUCTION / FABRICATION WORK IS PERMITTED ON 'R' (RELEASED) ISSUES ONLY.

INFORMATION CONTAINED WITHIN 'HOLD' IS NOT RELEASED FOR CONSTRUCTION / FABRICATION. FIELD MUST GET DESIGN OFFICE TO CLEAR 'HOLDS' IN TIME BEFORE PROCEEDING WITH ANY CONSTRUCTION/ FABRICATION WORK RELATED TO 'HOLDS'.

SIGN. OF CLIENT:-

JE	AE	EE	SE

PURPOSE : FOR TENDER ONLY
DO NOT SCALE

Proprietary Notice and Version Control This document contains confidential information for use only by the Client. For the Project under consideration, which is provided for the sole purpose of permitting the recipient to evaluate the information submitted hereunder, in consideration of receipt of this document, unless agreed to in writing by the Client, the recipient agrees to maintain this information in confidence and to not reproduce or otherwise disclose this information to any person outside the recipient's organization; except that there is no obligation to maintain the confidentiality of any information which was known through no fault of recipient, or Tata Consulting Engineers Limited, or is received without obligation of confidentiality from a third party solely on the basis of confidentiality to Tata Consulting Engineers Limited. All information given under this version over time and any kind of office, correspondence, deliverables and contracts submitted verbally (and subsequently communicated in writing) or in writing or otherwise given under any and all previous versions/.

FILE NAME 12503A-CV-32003-Rev-P0



DETAILED DESIGN CONSULTANCY, HP-SHIVA (PACKAGE-CS09)
IRRIGATION, HORTICULTURE, ORCHARDS AND VALUE CHAIN DEVELOPMENT


TOPOGRAPHICAL SURVEY FOR KOTI-2 (BALH) CLUSTER
CHAUNTARA BLOCK, MANDI DISTRICT



TATA CONSULTING ENGINEERS LIMITED
MUMBAI

SCALE : NTS
DC & DISC: DEL-CV

DWG NO. TCE.12503A-CV-3005-LM-32003
ISSUE PO

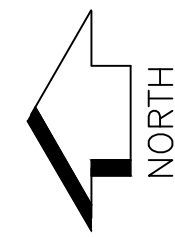



- | | |
|------------------------|---|
| 1. BOUNDARY WALL |  |
| 2. FENCE |  |
| 3. BUILDING |  |
| 4. DRAIN |  |
| 5. WATER OUTLET PIPE |  |
| 6. WATER INLET PIPE |  |
| 7. OVERFLOW WATER PIPE |  |
| 8. LIGHT POLE |  |
| 9. TREE |  |
| 10. BENCH MARK / TBM. |  <div>TBM
600.00</div> |
| 11. WATER FLOW |  |
| 12. 11KV LTW |  |

1 'P' (PRELIMINARY) ISSUES ARE NOT TO BE USED FOR
2 CONSTRUCTION / FABRICATION BUT ARE ISSUED FOR
3 LIMITED PURPOSES ONLY AS INDICATED IN THE SMALL
4 BLOCK ABOVE THIS BLOCK.

5 CONSTRUCTION / FABRICATION WORK IS PERMITTED ON
6 'R' (RELEASED) ISSUES ONLY.

7 INFORMATION CONTAINED WITHIN 'HOLD' IS NOT
8 RELEASED FOR CONSTRUCTION / FABRICATION.
9 FIELD MUST GET 'DESIGN OFFICE TO CLEAR HOLDS'
10 IN TIME BEFORE PROCEEDING WITH ANY CONSTRUCTION/
11 FABRICATION WORK RELATED TO 'HOLDS'.

 			DETAILED DESIGN CONSULTANCY, HP-SHIVA (PACKAGE-CS09) IRRIGATION, HORTICULTURE, ORCHARDS AND VALUE CHAIN DEVELOPMENT		
TOPOGRAPHICAL SURVEY FOR DOL CLUSTER CHAUNTARA BLOCK, MANDI DISTRICT					
		TATA CONSULTING ENGINEERS LIMITED MUMBAI			
SCALE : NTS		DWG NO. TCE.12503A-CV-3005-LM-32005			ISSUE P0
DC & DISC: DEL-CV					

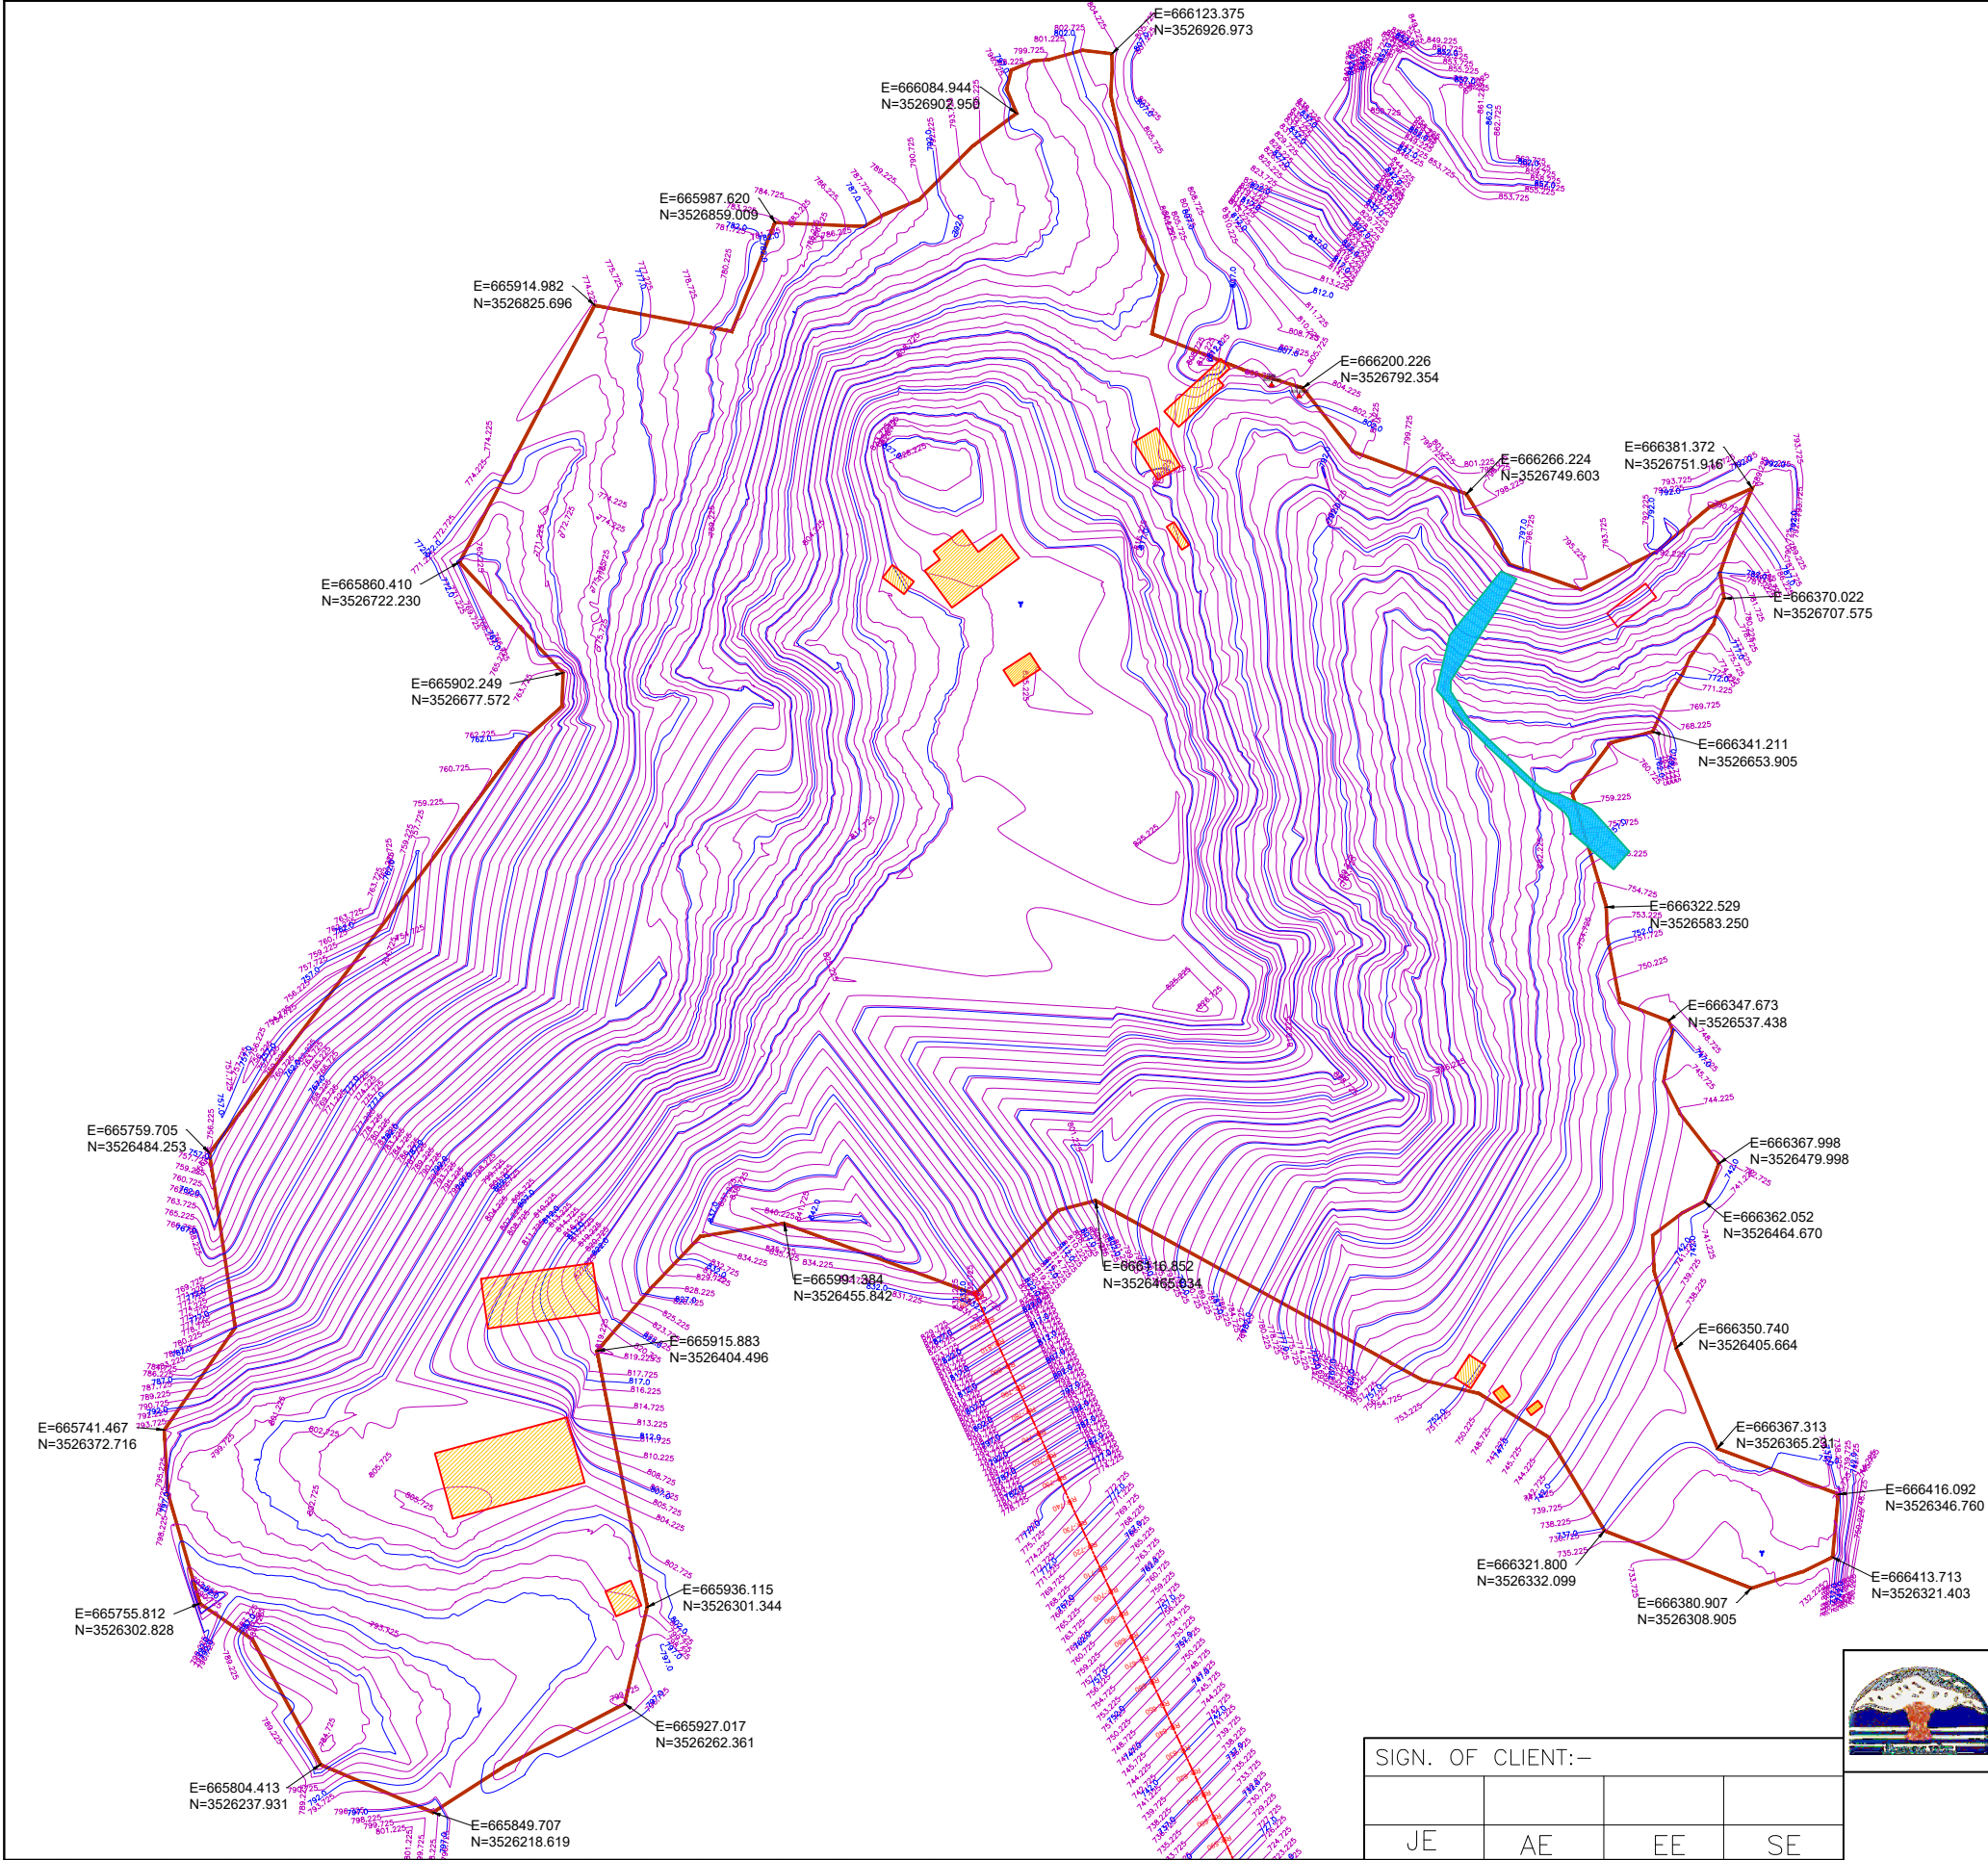

LEGEND:-

1. BOUNDARY WALL
2. FENCE
3. BUILDING
4. DRAIN
5. WATER OUTLET PIPE
6. WATER INLET PIPE
7. OVERFLOW WATER PIPE
8. LIGHT POLE
9. TREE
10. BENCH MARK / TBM.
11. WATER FLOW
12. 11KV LTW

	SIGN.												
	INITIALS												
	REVISIONS												
P0	SIGN.												
	INITIALS	BSN	DVB	MJ							MK	DK	
	REVISIONS												
ISSUE		DRN	DSN	CHD	CV	EL	IC	ME			PE/PM	APPD	DATE
					CLEARED								(dd-mm-yyyy)

'P' (PRELIMINARY) ISSUES ARE NOT TO BE USED FOR CONSTRUCTION / FABRICATION BUT ARE ISSUED FOR LIMITED PURPOSES ONLY AS INDICATED IN THE SMALL BLOCK ABOVE THIS BLOCK.

CONSTRUCTION / FABRICATION WORK IS PERMITTED ON 'R' (RELEASED) ISSUES ONLY.

INFORMATION CONTAINED WITHIN 'HOLD' IS NOT RELEASED FOR CONSTRUCTION / FABRICATION. FIELD MUST GET DESIGN OFFICE TO CLEAR 'HOLDS' IN TIME BEFORE PROCEEDING WITH ANY CONSTRUCTION/ FABRICATION WORK RELATED TO 'HOLDS'.

SIGN. OF CLIENT:-			
JE	AE	EE	SE

PURPOSE : FOR TENDER ONLY
DO NOT SCALE

Proprietary Notice and Version Control This document contains confidential information for use only by the Client ; for the Project under consideration, which is provided for the sole purpose of permitting the recipient to evaluate the information submitted hereafter, in consideration of receipt of this document, unless agreed to in contrary in the Contract; the recipient agrees to maintain such information in confidence and to not reproduce or otherwise disclose this information to any person outside the recipient's organization except that there is no obligation to maintain the confidentiality of any information which was known to the recipient prior to receipt of such information from Tata Consulting Engineers Limited, or becomes publicly known through no fault of recipient, or Tata Consulting Engineers Limited, or is received without obligation of confidentiality from a third party owing no obligation of confidentiality to Tata Consulting Engineers Limited. All information given under this version over rides all and any kind of offers, assumptions, deliverables and contracts submitted verbally (and subsequently communicated in writing) or in writing or otherwise given under any and all previous versions/s.

FILE NAME 12503A-CV-32006-Rev-P0




DETAILED DESIGN CONSULTANCY, HP-SHIVA (PACKAGE-CS09)
IRRIGATION, HORTICULTURE, ORCHARDS AND VALUE CHAIN DEVELOPMENT

TOPOGRAPHICAL SURVEY FOR KHADIYAL CLUSTER
CHAUNTARA BLOCK, MANDI DISTRICT



TATA CONSULTING ENGINEERS LIMITED
MUMBAI

SCALE : NTS	DWG NO. TCE.12503A-CV-3005-LM-32006	ISSUE P0
DC & DISC: DEL-CV		

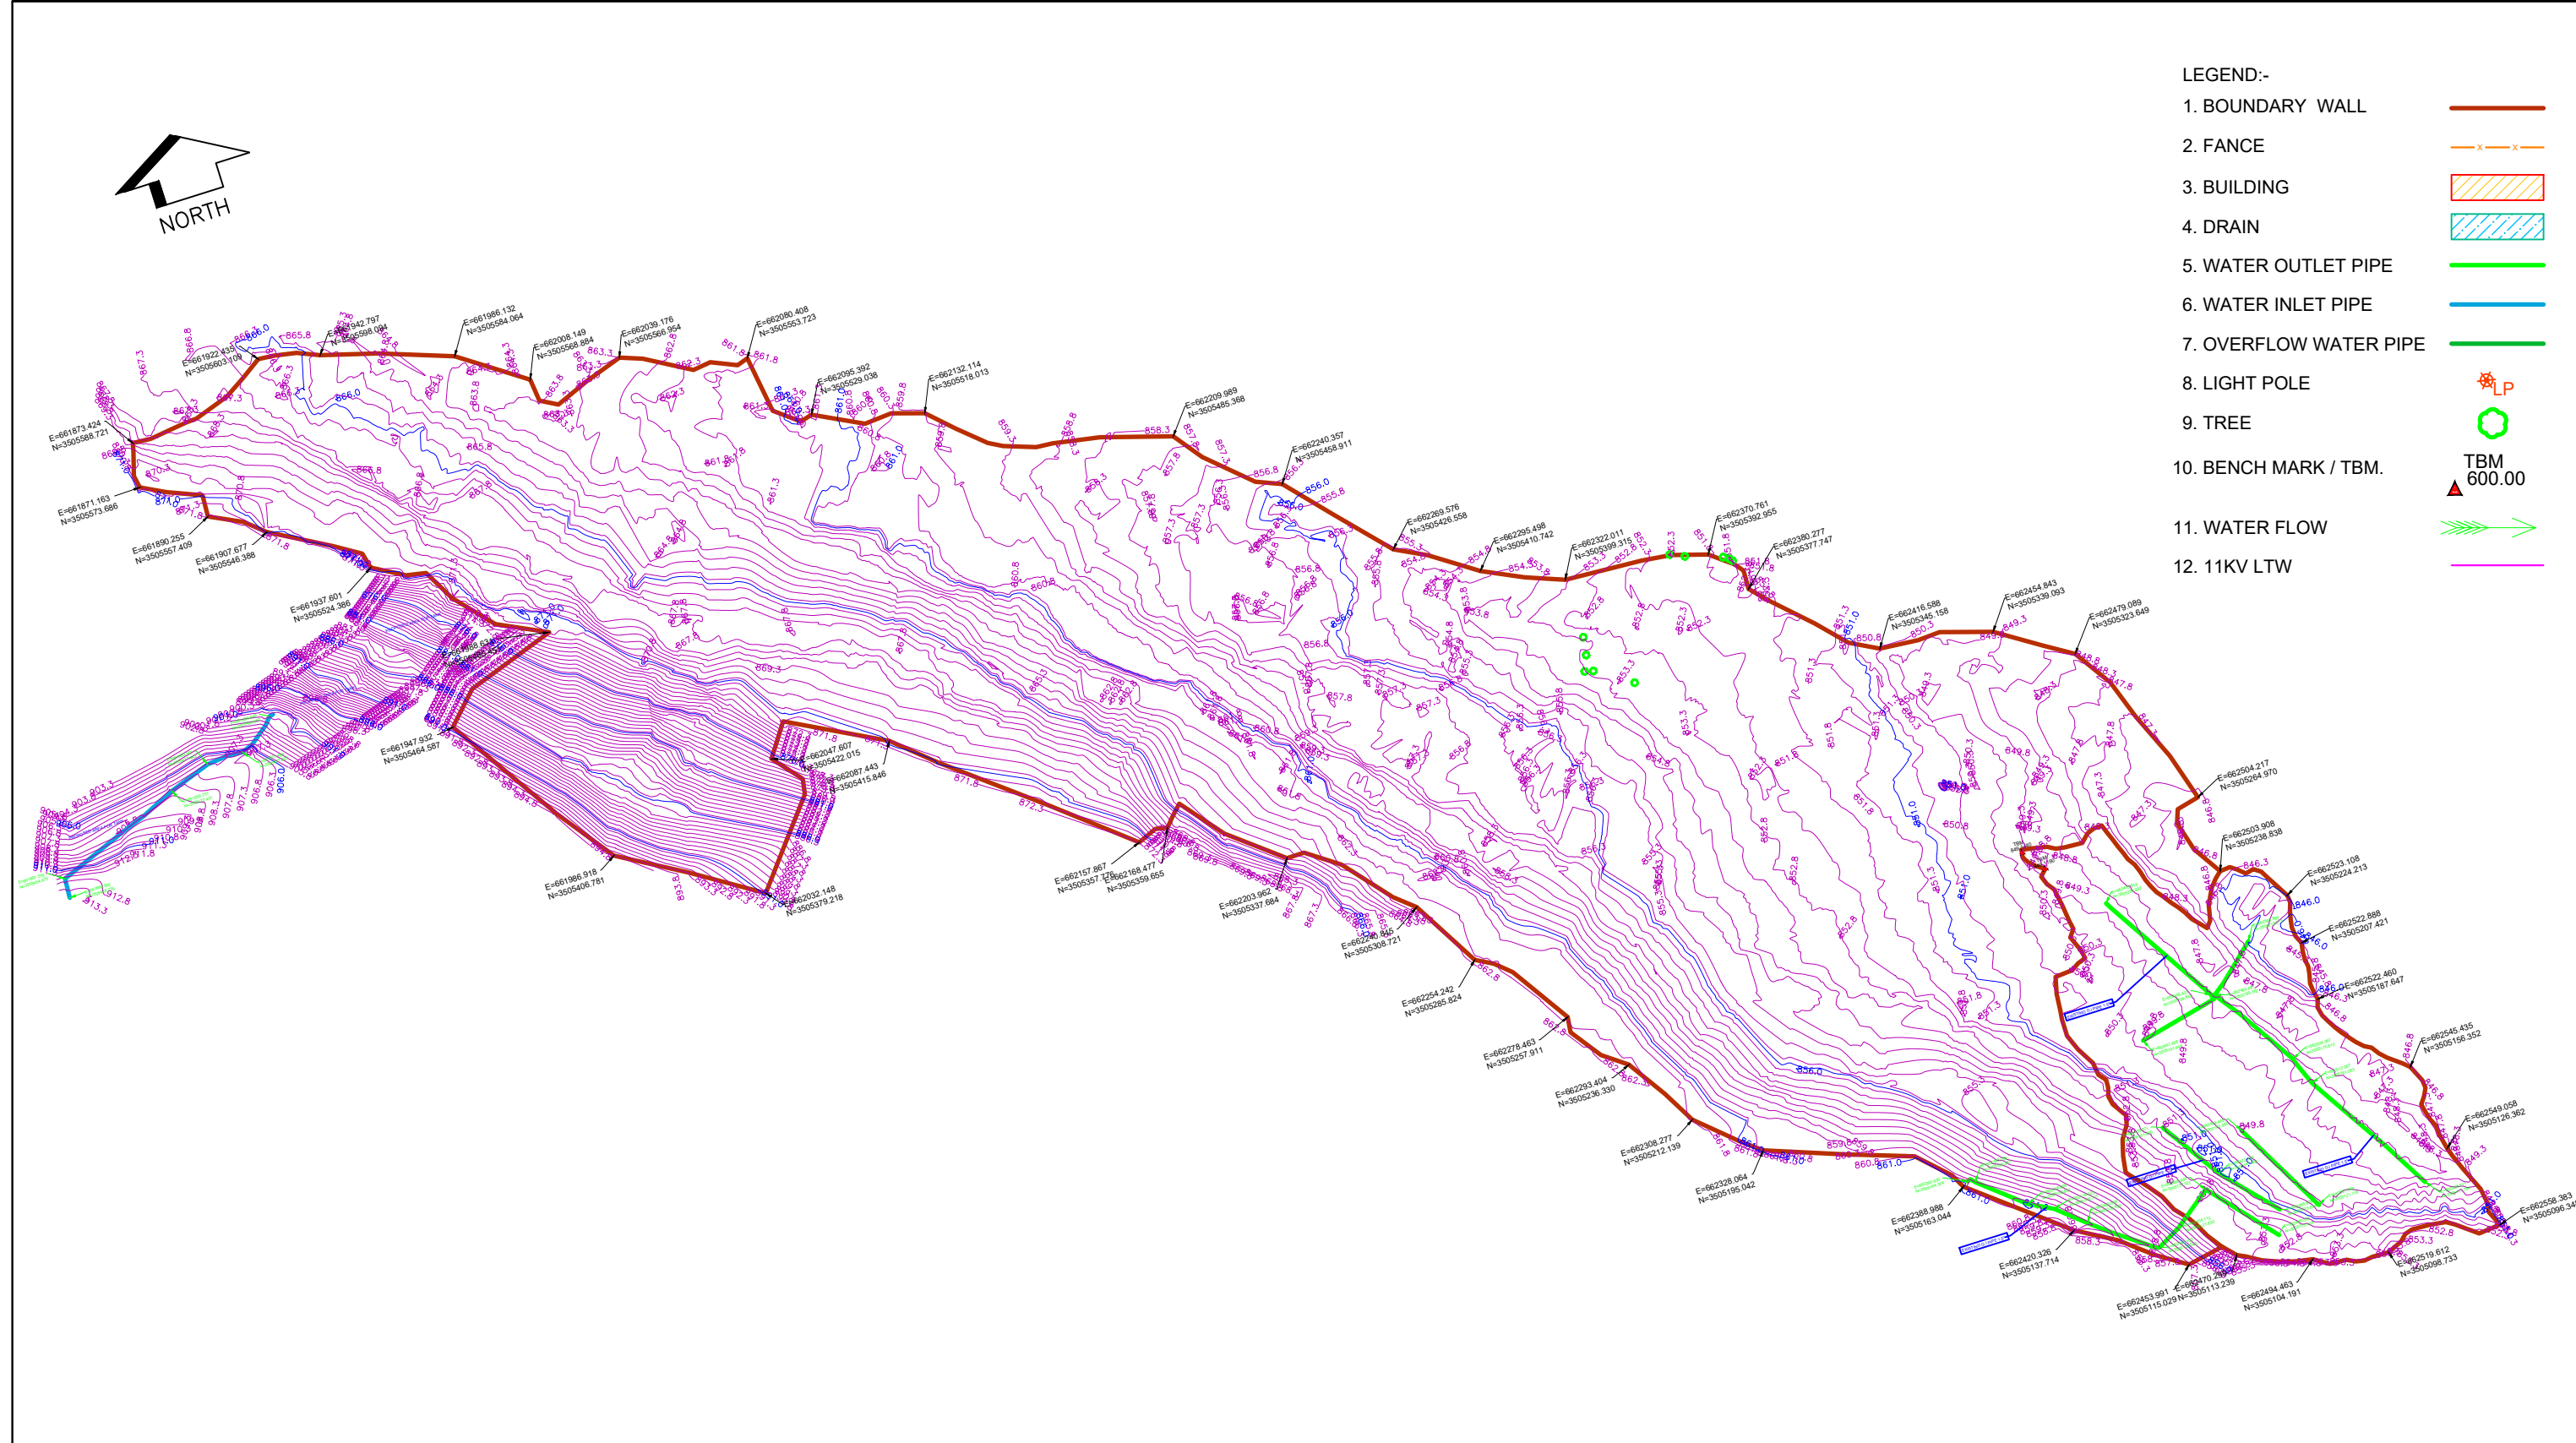



- | | |
|------------------------|---|
| 1. BOUNDARY WALL |  |
| 2. FENCE |  |
| 3. BUILDING |  |
| 4. DRAIN |  |
| 5. WATER OUTLET PIPE |  |
| 6. WATER INLET PIPE |  |
| 7. OVERFLOW WATER PIPE |  |
| 8. LIGHT POLE |  |
| 9. TREE |  |
| 10. BENCH MARK / TBM. |  TBM
600.00 |
| 11. WATER FLOW |  |
| 12. 11KV LTW |  |

'P' (PRELIMINARY) ISSUES ARE NOT TO BE USED FOR CONSTRUCTION / FABRICATION BUT ARE ISSUED FOR LIMITED PURPOSES ONLY AS INDICATED IN THE SMALL BLOCK ABOVE THIS BLOCK.

CONSTRUCTION / FABRICATION WORK IS PERMITTED ON 'R' (RELEASED) ISSUES ONLY.

INFORMATION CONTAINED WITHIN 'HOLD' IS NOT RELEASED FOR CONSTRUCTION / FABRICATION. FIELD MUST GET DESIGN OFFICE TO CLEAR 'HOLDS' IN TIME BEFORE PROCEEDING WITH ANY CONSTRUCTION/ FABRICATION WORK RELATED TO 'HOLDS'.

 			DETAILED DESIGN CONSULTANCY, HP-SHIVA (PACKAGE CS09) IRRIGATION, HORTICULTURE, ORCHARDS AND VALUE CHAIN DEVELOPMENT		
TOPOGRAPHICAL SURVEY FOR DHAR CLUSTER GOPALPUR BLOCK, MANDI DISTRICT					
		TATA CONSULTING ENGINEERS LIMITED MUMBAI			
SCALE : NTS		DWG NO. TCE.12503A-CV-3005-LM-32008			ISSUE P0
DC & DISC: DEL-CV					

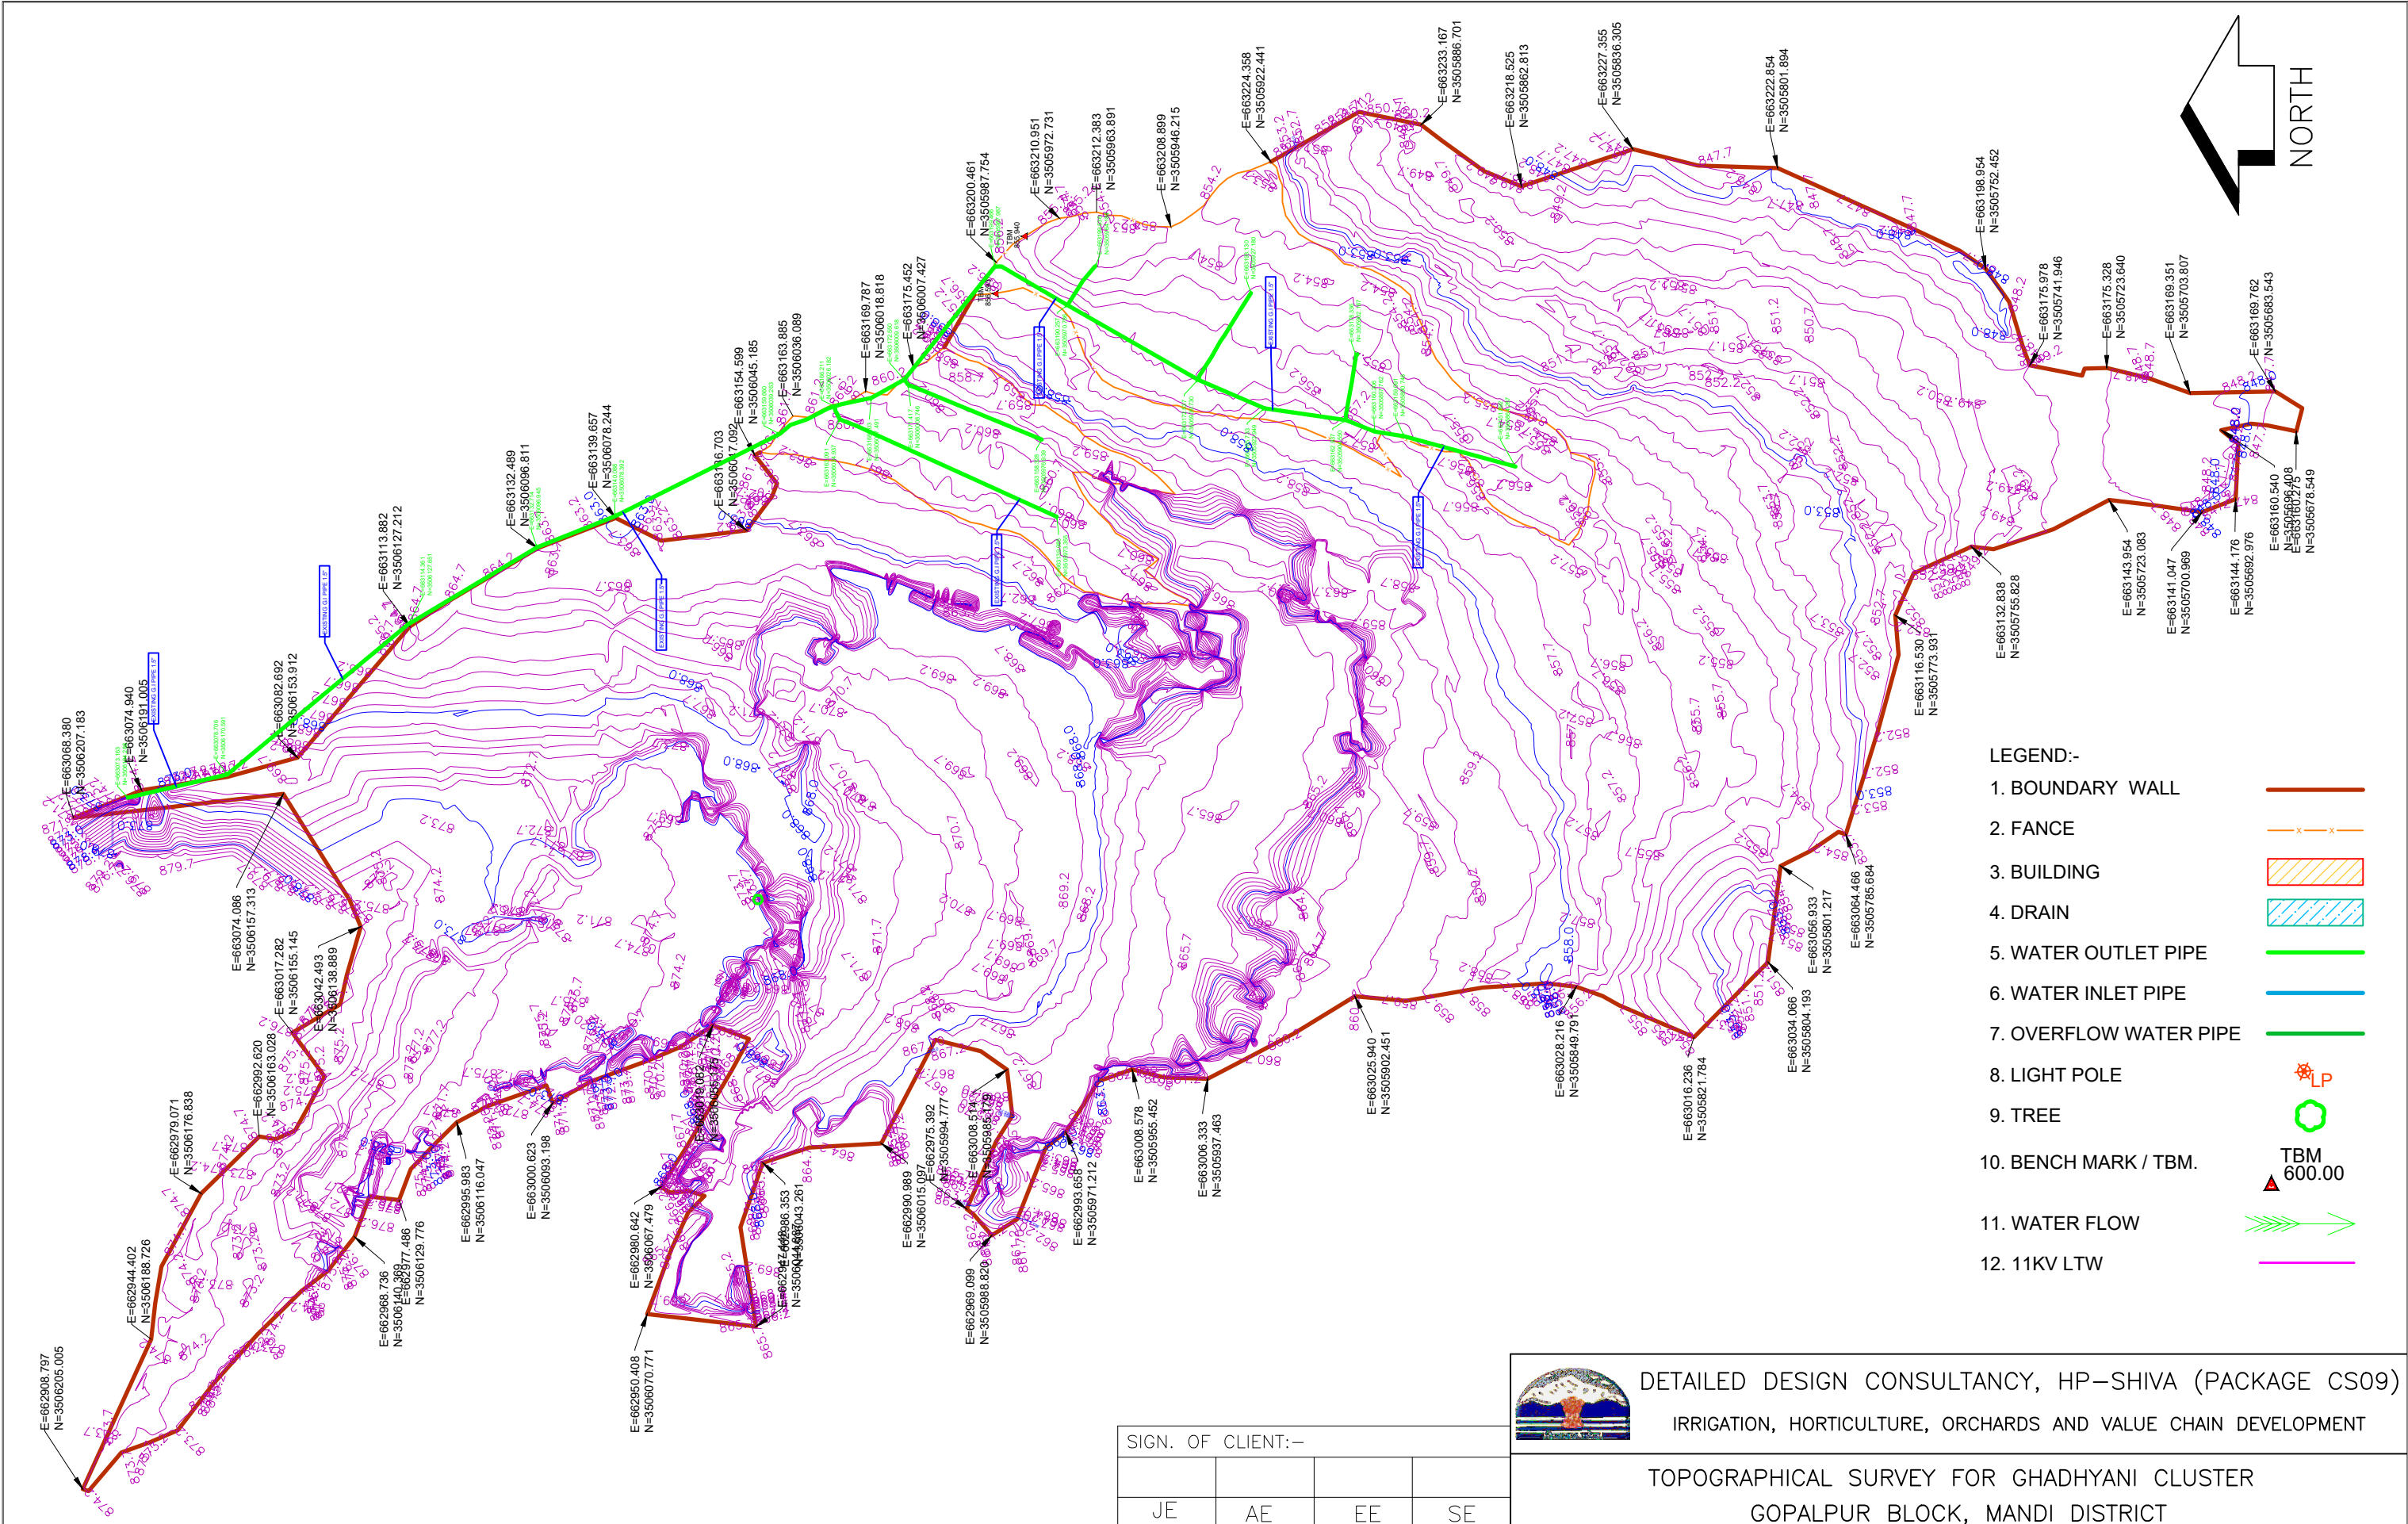

SIGN.										
PO										
ISSUE										

'P' (PRELIMINARY) ISSUES ARE NOT TO BE USED FOR CONSTRUCTION / FABRICATION BUT ARE ISSUED FOR LIMITED PURPOSES ONLY AS INDICATED IN THE SMALL BLOCK ABOVE THIS BLOCK.

CONSTRUCTION / FABRICATION WORK IS PERMITTED ON 'R' (RELEASED) ISSUES ONLY.

INFORMATION CONTAINED WITHIN 'HOLD' IS NOT RELEASED FOR CONSTRUCTION / FABRICATION. FIELD MUST GET DESIGN OFFICE TO CLEAR 'HOLD' IN TIME BEFORE PROCEEDING WITH ANY CONSTRUCTION/ FABRICATION WORK RELATED TO 'HOLD'.

SIGN. OF CLIENT:—			
JE	AE	EE	SE
PURPOSE : FOR TENDER ONLY			
DO NOT SCALE			
Proprietary Notice and Version Control This document contains confidential information for use only by the Client. For the Project under consideration, which is provided for the sole purpose of permitting the recipient to evaluate the information submitted herewith. In consideration of receipt of this document, unless agreed to be contrary in the Contract, the recipient agrees to maintain such information in confidence and to not reproduce or otherwise disclose this information to any person outside the recipient's organization; except that there is no obligation to maintain the confidentiality of any information which was known to the recipient prior to receipt of such information from Tata Consulting Engineers Limited, or becomes publicly known through no fault of recipient, or Tata Consulting Engineers Limited, or is received without obligation of confidentiality from a third party other than Tata Consulting Engineers Limited. All information given under this version over rules all and any kind of offers, assumptions, deliverables and contracts submitted verbally (and subsequently communicated in writing) or in writing or otherwise given under any and all previous version/s.			
FILE NAME: 12503A-CV-32010-Rev-PO			




DETAILED DESIGN CONSULTANCY, HP-SHIVA (PACKAGE CS09)
IRRIGATION, HORTICULTURE, ORCHARDS AND VALUE CHAIN DEVELOPMENT

TOPOGRAPHICAL SURVEY FOR GHADHYANI CLUSTER
GOPALPUR BLOCK, MANDI DISTRICT



TATA CONSULTING ENGINEERS LIMITED
MUMBAI

SCALE : NTS
DWG NO. TCE.12503A-CV-3005-LM-32010
ISSUE PO

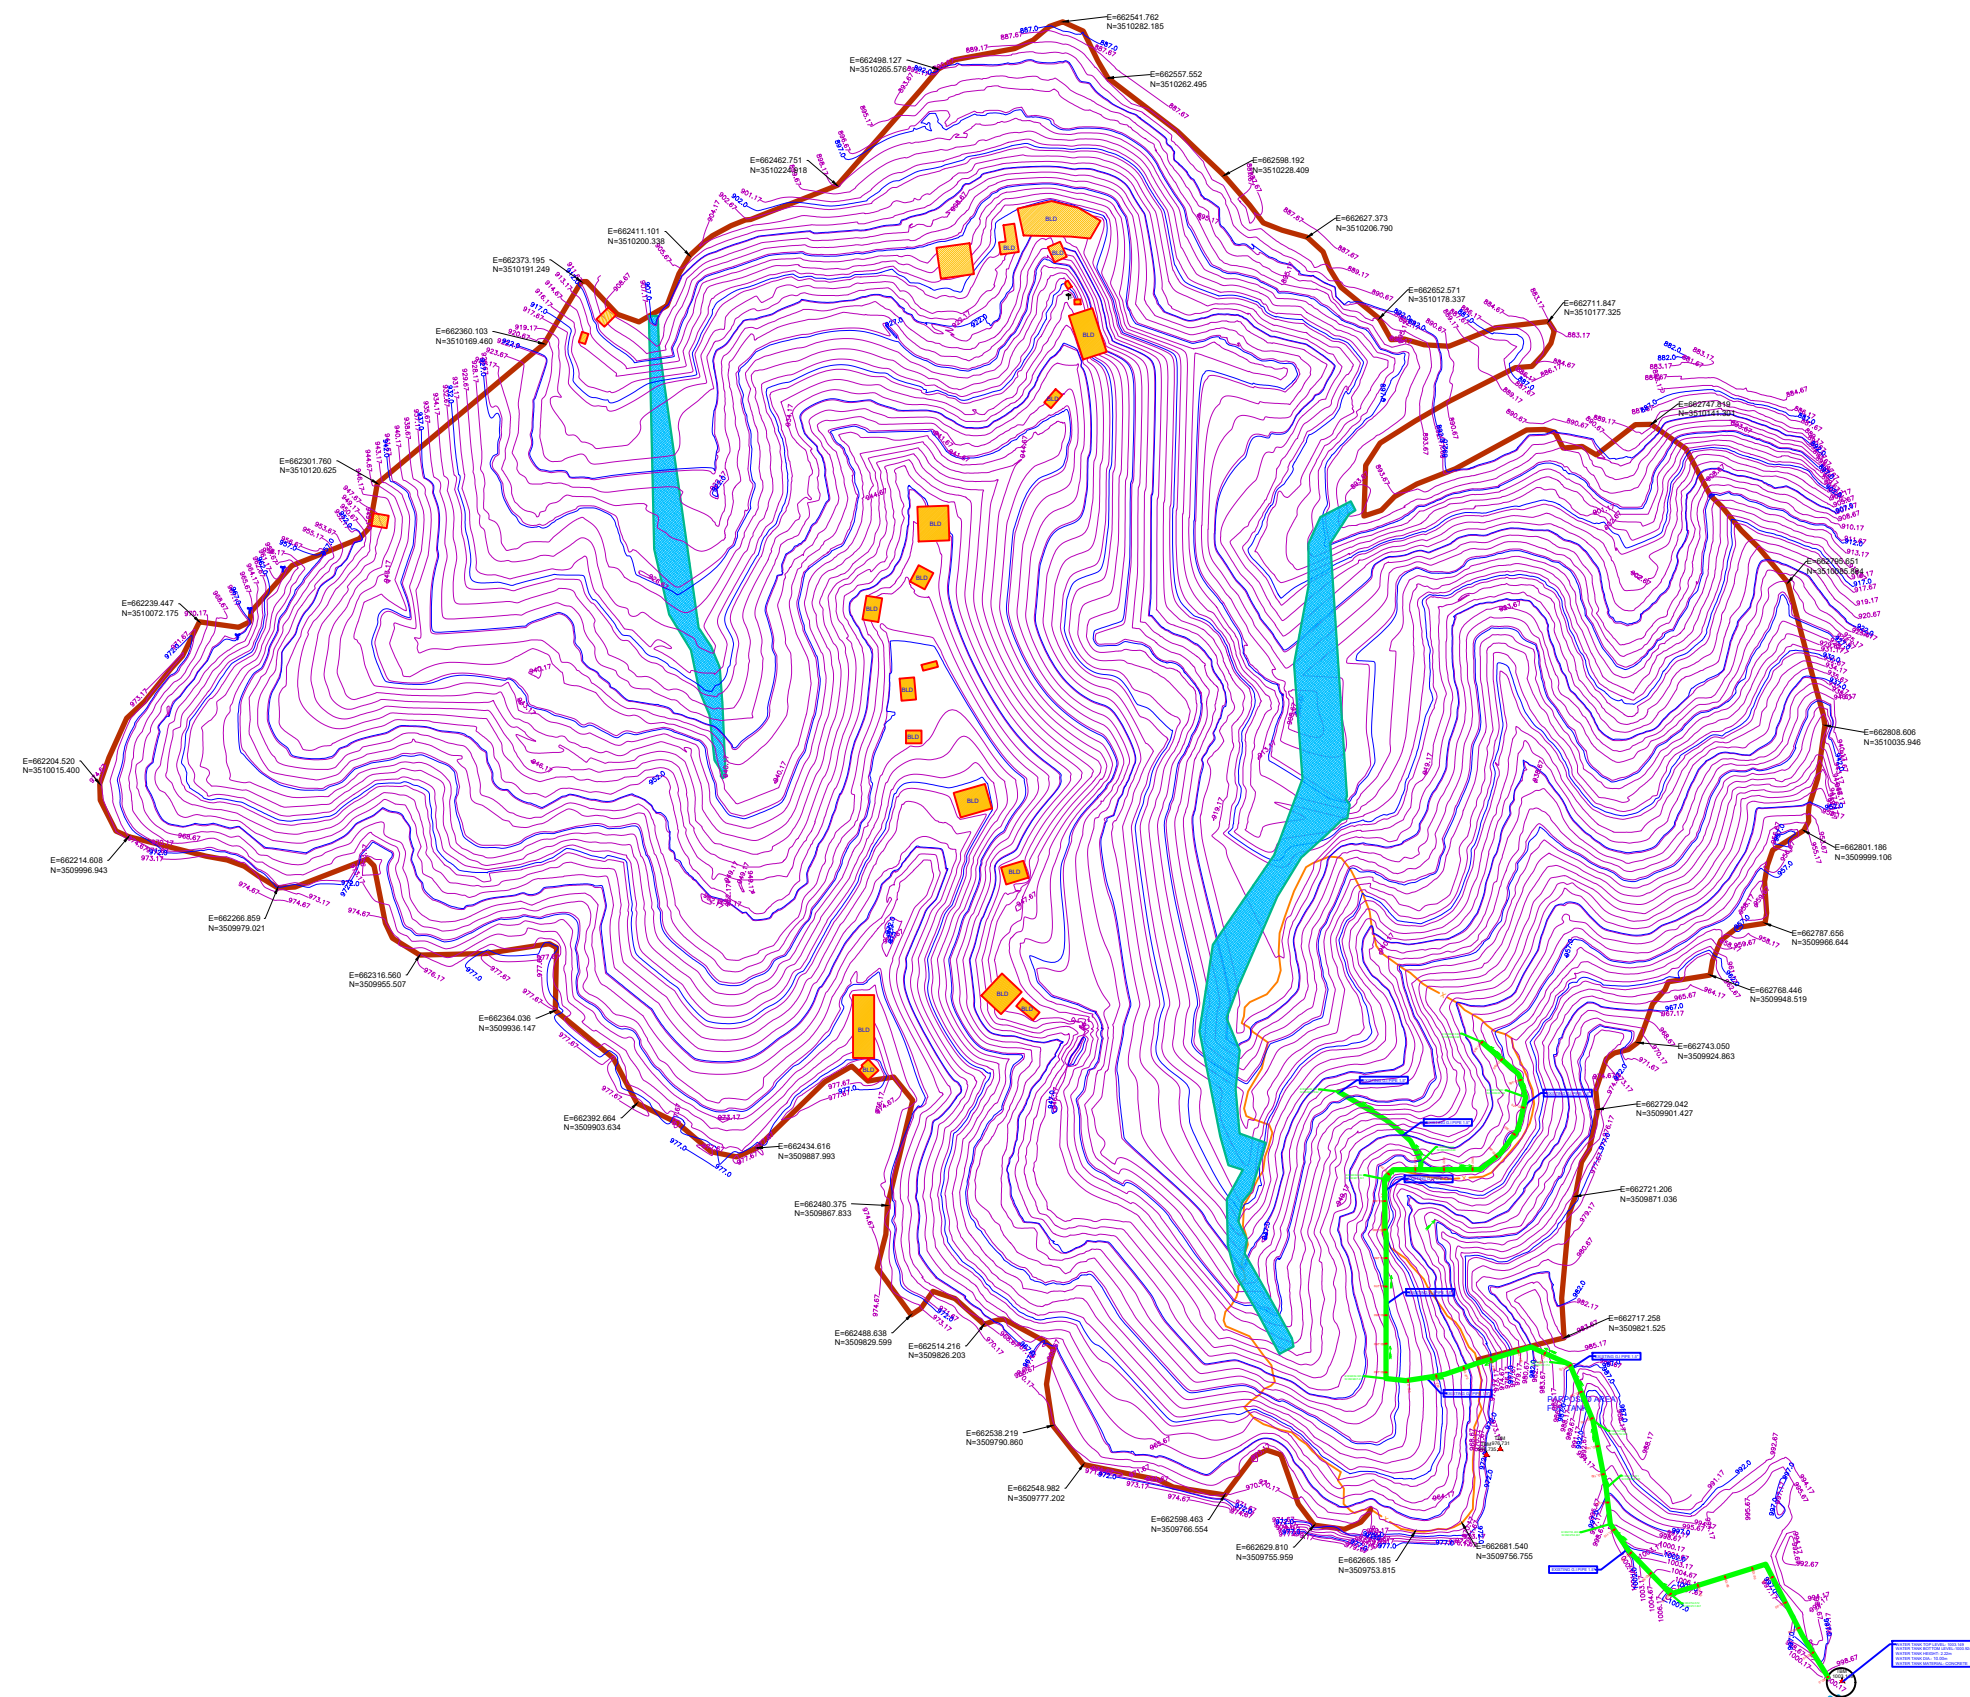

- LEGEND:-
- 1. BOUNDARY WALL
 - 2. FENCE
 - 3. BUILDING
 - 4. DRAIN
 - 5. WATER OUTLET PIPE
 - 6. WATER INLET PIPE
 - 7. OVERFLOW WATER PIPE
 - 8. 11KV LTW
 - 9. ELEC. POLE
 - 10. TREE
 - 11. BENCH MARK / TBM.
 - 12. WATER FLOW

SIGN.										
PO										
ISSUE										

'P' (PRELIMINARY) ISSUES ARE NOT TO BE USED FOR CONSTRUCTION / FABRICATION BUT ARE ISSUED FOR LIMITED PURPOSES ONLY AS INDICATED IN THE SMALL BLOCK ABOVE THIS BLOCK.

CONSTRUCTION / FABRICATION WORK IS PERMITTED ON 'R' (RELEASED) ISSUES ONLY.

INFORMATION CONTAINED WITHIN 'HOLD' IS NOT RELEASED FOR CONSTRUCTION / FABRICATION. FIELD MUST GET DESIGN OFFICE TO CLEAR 'HOLD' IN TIME BEFORE PROCEEDING WITH ANY CONSTRUCTION/ FABRICATION WORK RELATED TO 'HOLD'.

SIGN. OF CLIENT:-			
JE	AE	EE	SE
PURPOSE : FOR TENDER ONLY			
DO NOT SCALE			
Proprietary Notice and Version Control This document contains confidential information for use only by the Client. For the Project under consideration, which is provided for the sole purpose of permitting the recipient to evaluate the information submitted hereunder, in consideration of receipt of this document, unless agreed to in writing, the recipient agrees to maintain such information in confidence and to not reproduce or otherwise disclose this information to any person outside the recipient's organization, except that there is no obligation to maintain the confidentiality of any information which was known to the recipient prior to receipt of such information from Tata Consulting Engineers Limited, or becomes publicly known through no fault of recipient, or Tata Consulting Engineers Limited, or is received without obligation of confidentiality from a third party owing no obligation of confidentiality to Tata Consulting Engineers Limited. All information given under this version over rides all and any kind of offers, assumptions, deliverables and contracts submitted verbally (and subsequently communicated in writing) or in writing or otherwise given under any and all previous version/s.			
FILE NAME 12503A-CV-32011-Rev-P0			



DETAILED DESIGN CONSULTANCY, HP-SHIVA (PACKAGE CS09)
IRRIGATION, HORTICULTURE, ORCHARDS AND VALUE CHAIN DEVELOPMENT

TOPOGRAPHICAL SURVEY FOR KHAROH (KALERKA) CLUSTER
GOPALPUR BLOCK, MANDI DISTRICT




TATA CONSULTING ENGINEERS LIMITED
MUMBAI

SCALE : NTS
DC & DISC: DEL-CV

DWG NO. TCE.12503A-CV-3005-LM-32011

ISSUE P0

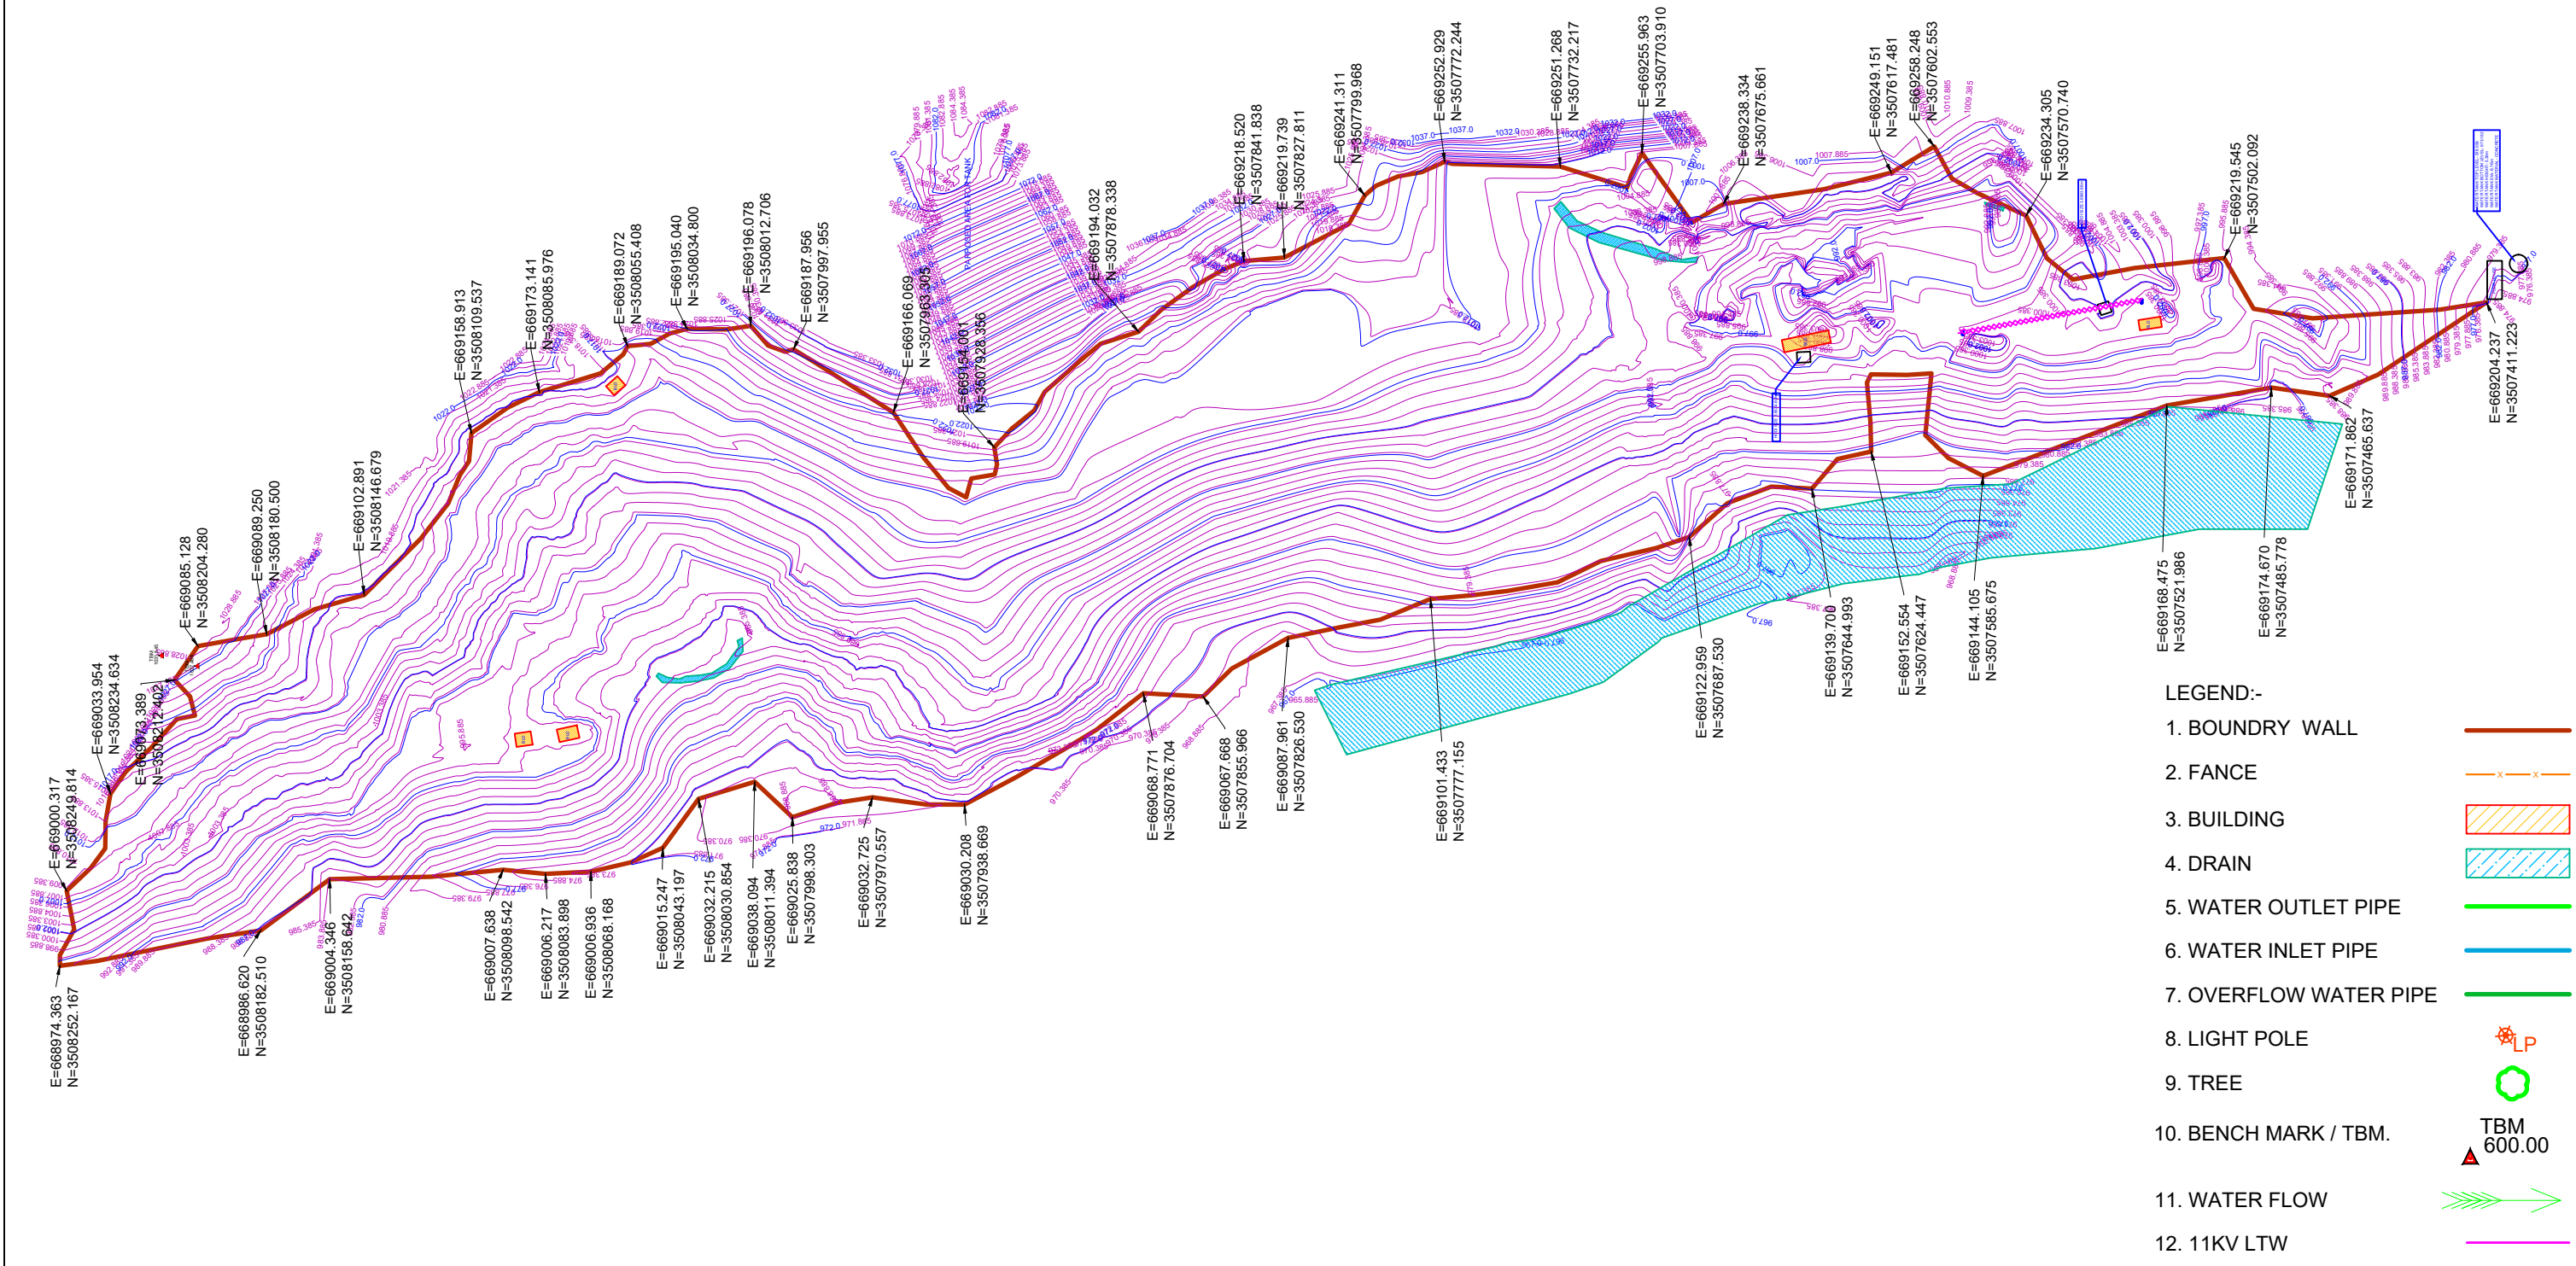

- LEGEND:-
- 1. BOUNDRY WALL
 - 2. FENCE
 - 3. BUILDING
 - 4. DRAIN
 - 5. WATER OUTLET PIPE
 - 6. WATER INLET PIPE
 - 7. OVERFLOW WATER PIPE
 - 8. LIGHT POLE
 - 9. TREE
 - 10. BENCH MARK / TBM.
 - 11. WATER FLOW
 - 12. 11KV LTW

SIGN.										
PO										
ISSUE										

'P' (PRELIMINARY) ISSUES ARE NOT TO BE USED FOR CONSTRUCTION / FABRICATION BUT ARE ISSUED FOR LIMITED PURPOSES ONLY AS INDICATED IN THE SMALL BLOCK ABOVE THIS BLOCK.

CONSTRUCTION / FABRICATION WORK IS PERMITTED ON 'R' (RELEASED) ISSUES ONLY.

INFORMATION CONTAINED WITHIN 'HOLD' IS NOT RELEASED FOR CONSTRUCTION / FABRICATION. FIELD MUST GET DESIGN OFFICE TO CLEAR 'HOLDS' IN TIME BEFORE PROCEEDING WITH ANY CONSTRUCTION/ FABRICATION WORK RELATED TO 'HOLDS'.

SIGN. OF CLIENT:-			
JE	AE	EE	SE
PURPOSE : FOR TENDER ONLY			
DO NOT SCALE			
FILE NAME : 12503A-CV-32012-Rev-PO			



DETAILED DESIGN CONSULTANCY, HP-SHIVA (PACKAGE CS09)
IRRIGATION, HORTICULTURE, ORCHARDS AND VALUE CHAIN DEVELOPMENT

TOPOGRAPHICAL SURVEY FOR BHADARWAR KHOBLA CLUSTER
GOPALPUR BLOCK, MANDI DISTRICT




MUMBAI

SCALE : NTS
DC & DISC: DEL-CV

DWG NO.
TCE.12503A-CV-3005-LM-32012

ISSUE
PO

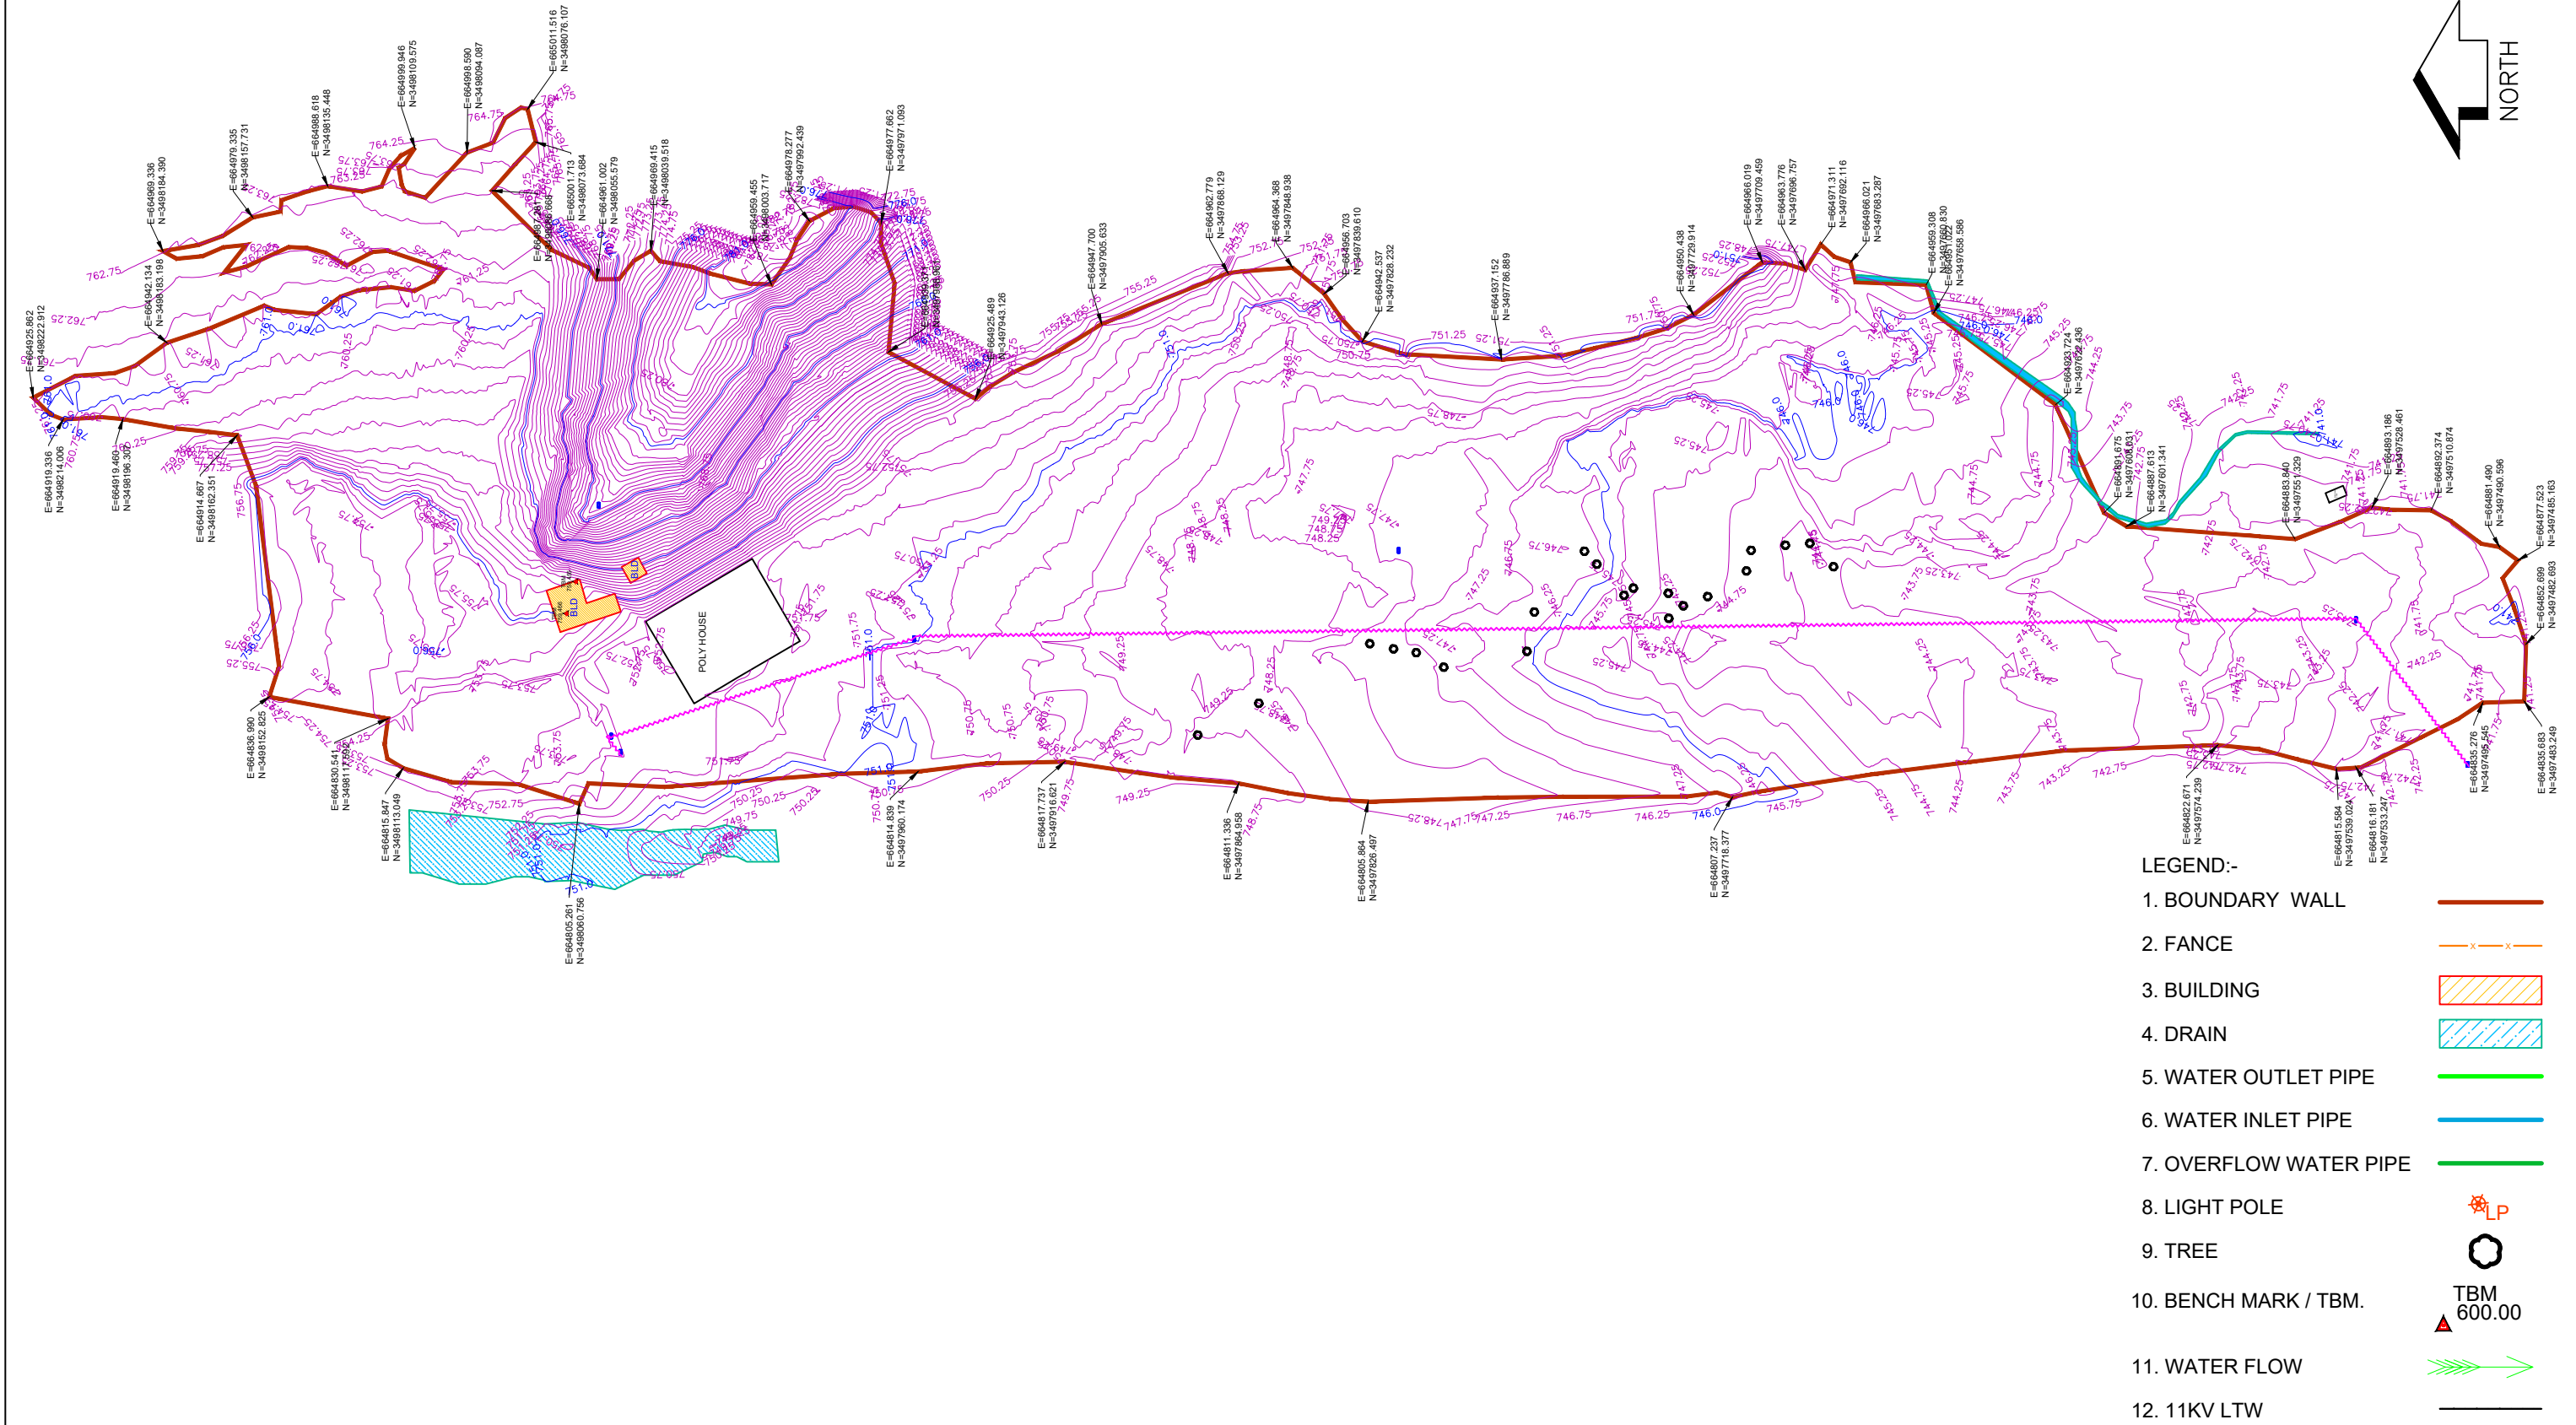

- LEGEND:-
1. BOUNDARY WALL
 2. FENCE
 3. BUILDING
 4. DRAIN
 5. WATER OUTLET PIPE
 6. WATER INLET PIPE
 7. OVERFLOW WATER PIPE
 8. LIGHT POLE
 9. TREE
 10. BENCH MARK / TBM.
 11. WATER FLOW
 12. 11KV LTW

SIGN.										
PO										
ISSUE										

'P' (PRELIMINARY) ISSUES ARE NOT TO BE USED FOR CONSTRUCTION / FABRICATION BUT ARE ISSUED FOR LIMITED PURPOSES ONLY AS INDICATED IN THE SMALL BLOCK ABOVE THIS BLOCK.

CONSTRUCTION / FABRICATION WORK IS PERMITTED ON 'R' (RELEASED) ISSUES ONLY.

INFORMATION CONTAINED WITHIN 'HOLD' IS NOT RELEASED FOR CONSTRUCTION / FABRICATION. FIELD MUST GET 'DESIGN OFFICE TO CLEAR 'HOLD' IN TIME BEFORE PROCEEDING WITH ANY CONSTRUCTION/ FABRICATION WORK RELATED TO 'HOLD'.

SIGN. OF CLIENT:-			
JE	AE	EE	SE
PURPOSE : FOR TENDER ONLY			
DO NOT SCALE			
Proprietary Notice and Version Control This document contains confidential information for use only by the "Client"; for the Project under consideration, which is provided for the sole purpose of permitting the recipient to evaluate the information submitted hereafter, in consideration of receipt of this document, unless agreed to in contrary in the Contract, the recipient agrees to maintain such information in confidence and to not reproduce or otherwise disclose this information to any person outside the recipient's organization; except that there is no obligation to maintain the confidentiality of any information which was known to the recipient prior to receipt of such information from Tata Consulting Engineers Limited, or becomes publicly known through no fault of recipient, or Tata Consulting Engineers Limited, or is received without obligation of confidentiality from a third party using no obligation of confidentiality to Tata Consulting Engineers Limited. All information given under this version over rules all and any kind of offers, assumptions, deliverables and contracts submitted verbally (and subsequently communicated in writing) or in writing or otherwise given under any and all previous version/s.			
FILE NAME : 12503A-CV-32013-Rev-P0			



DETAILED DESIGN CONSULTANCY, HP-SHIVA (PACKAGE CS09)

IRRIGATION, HORTICULTURE, ORCHARDS AND VALUE CHAIN DEVELOPMENT

TOPOGRAPHICAL SURVEY FOR BAHU CLUSTER
GOPALPUR BLOCK, MANDI DISTRICT




TATA CONSULTING ENGINEERS LIMITED
MUMBAI

SCALE : NTS

DWG NO. TCE.12503A-CV-3005-LM-32013

ISSUE PO

DC & DISC: DEL-CV

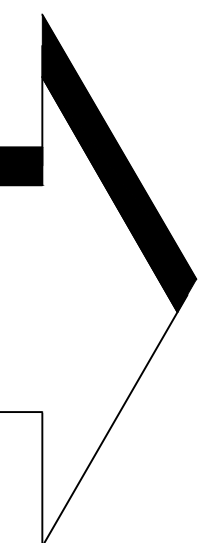

FILE NAME: 12503A-CV-32014-Rev-PC

10-06-2022

ADD

DE / RM

--	--

ME	
----	--

IC	
----	--

V	EL
---	----

CLIP	CV
------	----


DCN	C
-----	---

DDN	
-----	--

--	--

CCUE	
------	--

FILE NAME: F-093-Rev-R1.DWG

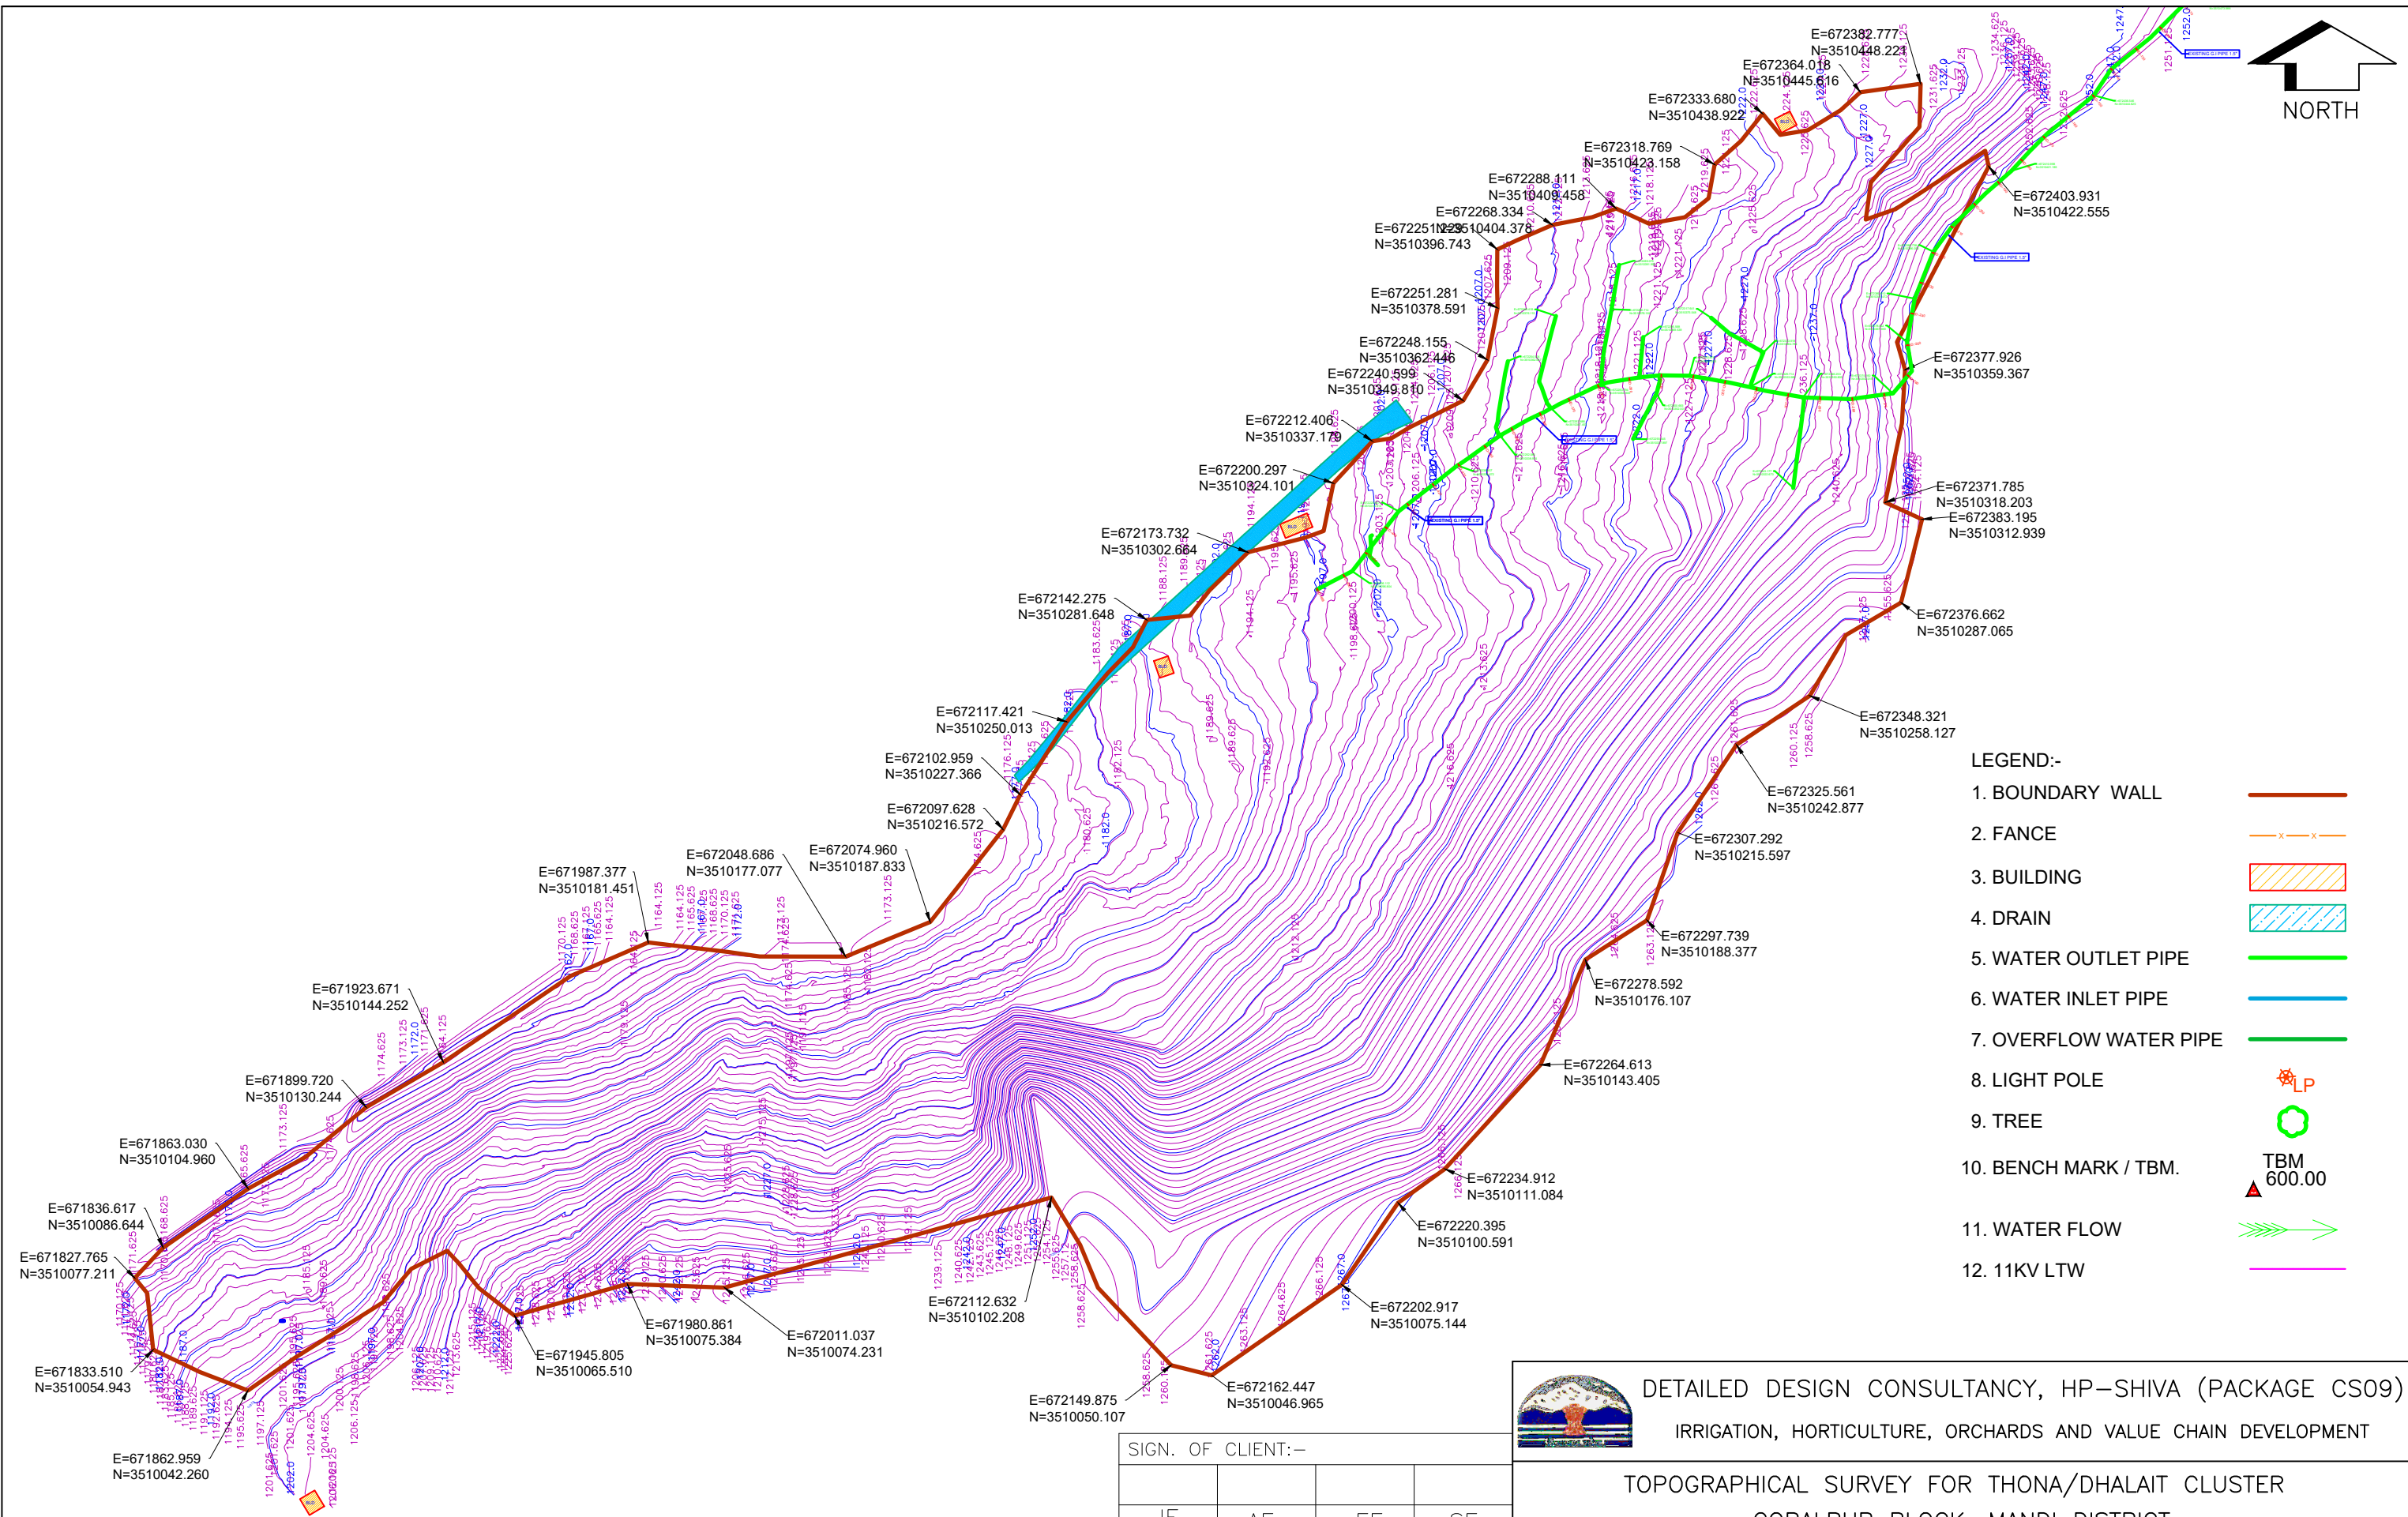

ISSUE	SIGN.									
	INITIALS									
	REVISIONS									
PO	SIGN.									
	BSN	DVB	MJ						MK	DK
	REVISIONS									
DATE	DRN	DSN	CHD	CV	EL	IC	ME		PE/PM	APPD
	CLEARED									
	10-06-2022									

'P' (PRELIMINARY) ISSUES ARE NOT TO BE USED FOR CONSTRUCTION / FABRICATION BUT ARE ISSUED FOR LIMITED PURPOSES ONLY AS INDICATED IN THE SMALL BLOCK ABOVE THIS BLOCK.

CONSTRUCTION / FABRICATION WORK IS PERMITTED ON 'R' (RELEASED) ISSUES ONLY.

INFORMATION CONTAINED WITHIN 'HOLD' IS NOT RELEASED FOR CONSTRUCTION / FABRICATION. FIELD MUST GET DESIGN OFFICE TO CLEAR 'HOLDS' IN TIME BEFORE PROCEEDING WITH ANY CONSTRUCTION/ FABRICATION WORK RELATED TO 'HOLDS'.

SIGN. OF CLIENT:--

JE	AE	EE	SE
----	----	----	----

PURPOSE : FOR TENDER ONLY

DO NOT SCALE

Proprietary Notice and Version Control This document contains confidential information for use only by the Client ; for the Project under consideration, which is provided for the sole purpose of permitting the recipient to evaluate the information submitted hereafter. In consideration of receipt of this document, unless agreed to in contrary in the Contract, the recipient agrees to maintain such information in confidence and to not reproduce or otherwise disclose this information to any person within the recipient's organization; except that there is no obligation to maintain the confidentiality of any information which was known to the recipient prior to receipt of such information from Tata Consulting Engineers Limited, or becomes publicly known through no fault of recipient, or Tata Consulting Engineers Limited, or is received without obligation of confidentiality from a third party owing no obligation of confidentiality to Tata Consulting Engineers Limited. All information given under this version over rides all and any kind of others, assumptions, deliverables and contracts submitted verbally (and subsequently communicated in writing) or in writing or otherwise given under any and all previous versions/s.

FILE NAME: 12503A-CV-32015-Rev-PO



DETAILED DESIGN CONSULTANCY, HP-SHIVA (PACKAGE CS09)

IRRIGATION, HORTICULTURE, ORCHARDS AND VALUE CHAIN DEVELOPMENT

TOPOGRAPHICAL SURVEY FOR THONA/DHALAIT CLUSTER

GOPALPUR BLOCK, MANDI DISTRICT



TATA CONSULTING ENGINEERS LIMITED


MUMBAI

SCALE : NTS

DWG NO. TCE.12503A-CV-3005-LM-32015

ISSUE PO

NORTH

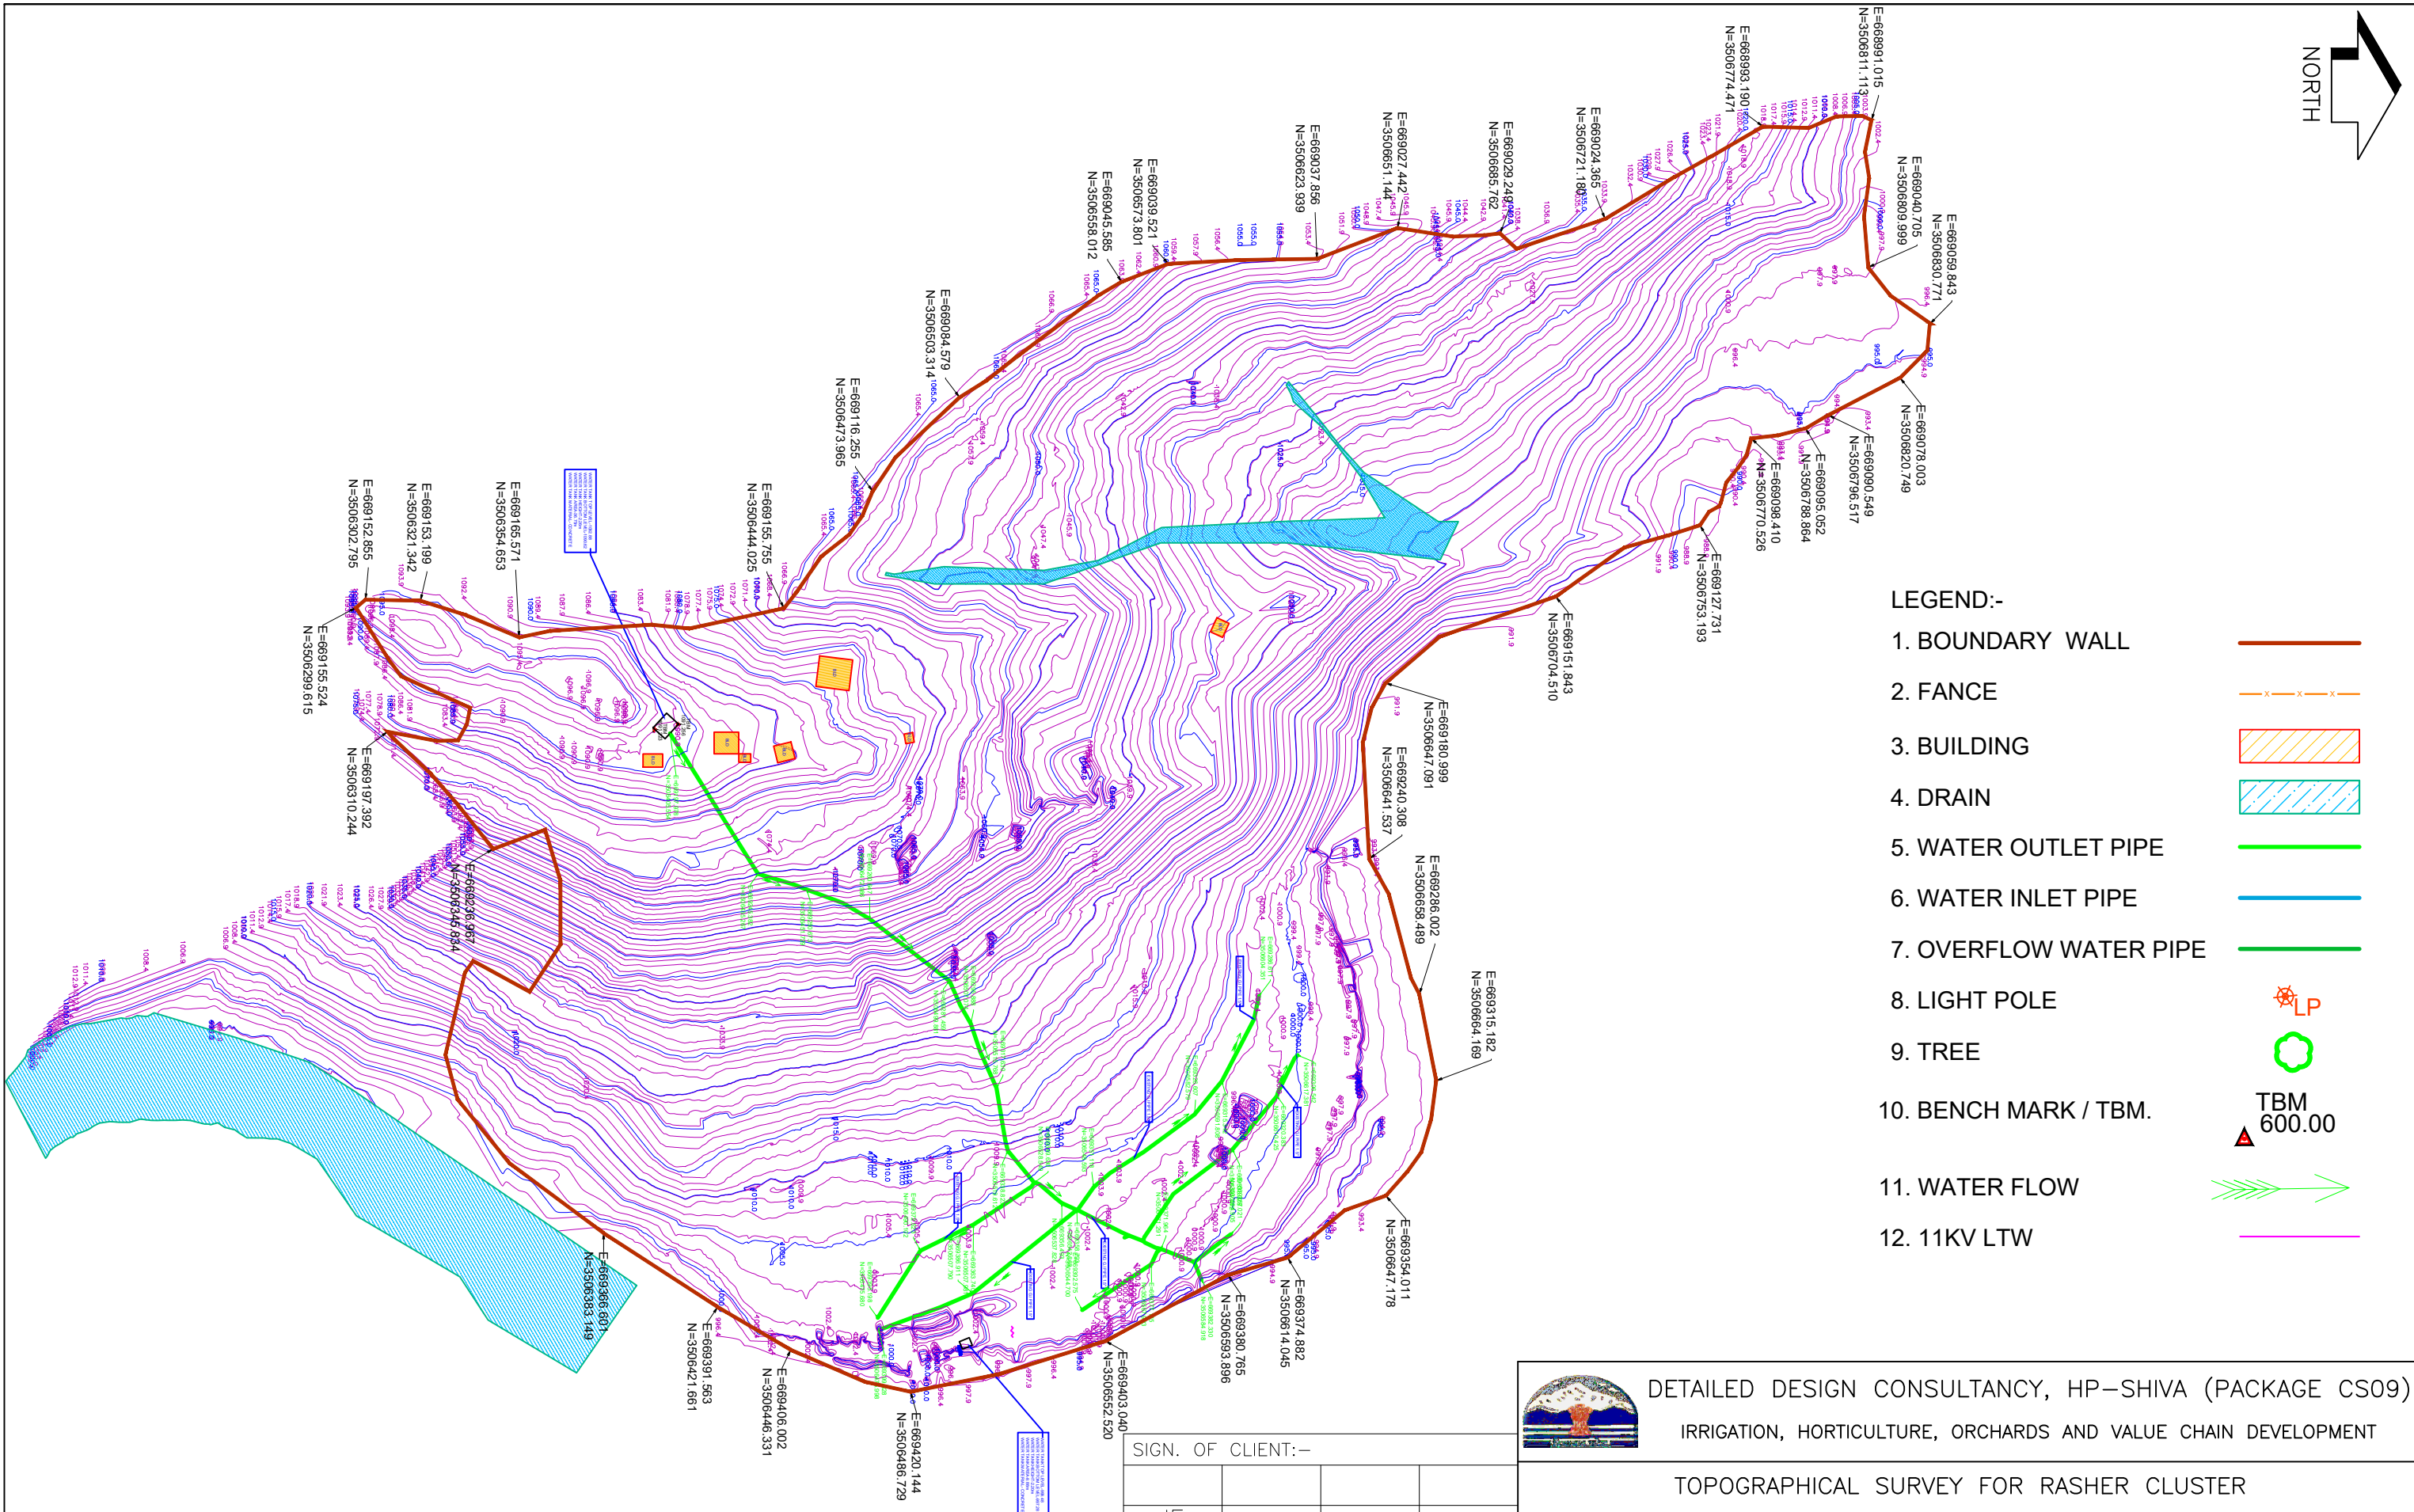

LEGEND:-

- 1. BOUNDARY WALL
- 2. FENCE
- 3. BUILDING
- 4. DRAIN
- 5. WATER OUTLET PIPE
- 6. WATER INLET PIPE
- 7. OVERFLOW WATER PIPE
- 8. LIGHT POLE
- 9. TREE
- 10. BENCH MARK / TBM.
- 11. WATER FLOW
- 12. 11KV LTW

DETAILED DESIGN CONSULTANCY, HP-SHIVA (PACKAGE CS09)
IRRIGATION, HORTICULTURE, ORCHARDS AND VALUE CHAIN DEVELOPMENT

TOPOGRAPHICAL SURVEY FOR RASHER CLUSTER
GOPALPUR BLOCK, MANDI DISTRICT

TATA CONSULTING ENGINEERS LIMITED
MUMBAI

SCALE : NTS
DC & DISC: DEL-CV

DWG NO.
TCE.12503A-CV-3005-LM-32016

ISSUE
P0

SIGN.

INITIALS

REVISIONS

SIGN.

INITIALS

REVISIONS

ISSUE

DRN

DSN

CHD

CV

EL

IC

ME

PE/PM

APPD

DATE

'P' (PRELIMINARY) ISSUES ARE NOT TO BE USED FOR CONSTRUCTION / FABRICATION BUT ARE ISSUED FOR LIMITED PURPOSES ONLY AS INDICATED IN THE SMALL BLOCK ABOVE THIS BLOCK.

CONSTRUCTION / FABRICATION WORK IS PERMITTED ON 'R' (RELEASED) ISSUES ONLY.

INFORMATION CONTAINED WITHIN 'HOLD' IS NOT RELEASED FOR CONSTRUCTION / FABRICATION. FIELD MUST GET DESIGN OFFICE TO CLEAR 'HOLDS' IN TIME BEFORE PROCEEDING WITH ANY CONSTRUCTION/ FABRICATION WORK RELATED TO 'HOLDS'.

SIGN. OF CLIENT:-

JE AE EE SE

PURPOSE : FOR TENDER ONLY
DO NOT SCALE

FILE NAME : 12503A-CV-32016-Rev-P0



1. BOUNDARY WALL

2 FANCE

3. BUILDING

4. DRAIN

5. WATER OUTLET PIPE

6. WATER INLET PIPE

7. OVERFLOW WATER PIPE

8. 11KV LTW

9. ELEC. POLE

10. TREE

11. BENCHMARK / TBM

TBM
900.000



DETAILED DESIGN CONSULTANCY, HP-SHIVA (PACKAGE CS09)

IRRIGATION, HORTICULTURE, ORCHARDS AND VALUE CHAIN DEVELOPMENT

TOPOGRAPHICAL SURVEY FOR BATIAL-1 CLUSTER
GOPALPUR BLOCK, MANDI DISTRICT



TATA CONSULTING ENGINEERS LIMITED
MUMBAI

SCALE	: NTS
DC & DISC	: DEL-

DWG NO.	TCE.12503A-CV-3005-LM-32017
---------	-----------------------------

ISSUE	PC
-------	----

SIGN. OF CLIENT:—			
JE	AE	EE	SE

PURPOSE : FOR TENDER ONLY
DO NOT SCALE

Priority Notice and Verbal Consent This document contains confidential information and is only to be used by the Client, or for the Project under consideration, which is provided for the sole purpose of permitting the recipient to provide the information requested herein. In consideration of receipt of this document, the recipient agrees not to copy or to contravene in any manner the recipient agrees to maintain such information in confidence and not to reproduce or otherwise disclose this information to any person outside the recipient's organization; except that there is no obligation to maintain the confidentiality of any information which was known to the recipient prior to receipt of such information from Telsa Consulting Engineers Limited, or becomes publicly known through no fault of recipient, or Telsa Consulting Engineers Limited, or is received without obligation of confidentiality from a third party owing no obligation of confidentiality to Telsa Consulting Engineers Limited. All information given under this version over rides all and any kind of offers, communications, deliverables and contracts submitted verbally (and subsequently communicated in writing) or in writing or otherwise given under any and of previous version(s).

FILE NAME: 12503A-CV-32017-Rev-PC

	SIGN.												
	INITIALS												
	REVISIONS												
PO	SIGN.												
	INITIALS	BSN	DVB	MJ								MK	DK
	REVISIONS												
ISSUE		DRN	DSN	CHD	CV	EL	IC	ME			PE/PM	APPD	DATE
					CLEARED								(dd-mm-yy)

'P' (PRELIMINARY) ISSUES ARE NOT TO BE USED FOR CONSTRUCTION / FABRICATION BUT ARE ISSUED FOR LIMITED PURPOSES ONLY AS INDICATED IN THE SMALL BLOCK ABOVE THIS BLOCK.

CONSTRUCTION / FABRICATION WORK IS PERMITTED ON
'R' (RELEASED) ISSUES ONLY.

INFORMATION CONTAINED WITHIN 'HOLD' IS NOT
RELEASED FOR CONSTRUCTION / FABRICATION.
FIELD MUST GET DESIGN OFFICE TO CLEAR 'HOLDS'
IN TIME BEFORE PROCEEDING WITH ANY CONSTRUCTION/
FABRICATION WORK RELATED TO 'HOLDS'.

FILE NAME: F-093-Rev-R1.DWG

TCE FORM NO. 093 R1

SIZE-A3



- DESIGN CONSULTANCY, HP-SHIVA (PACKAGE CS09)
ON, HORTICULTURE, ORCHARDS AND VALUE CHAIN DEVELOPMENT



DETAILED DESIGN CONSULTANCY, HP-SHIVA (PACKAGE CS09)
IRRIGATION, HORTICULTURE, ORCHARDS AND VALUE CHAIN DEVELOPMENT



TATA CONSULTING ENGINEERS LIMITED
MUMBAI

TCE FORM NO. 093 R1

JE	AE	EE	SE

Proprietary Notice and Imposition Control: This document contains confidential information for use only by the Client. It is for the Project under consideration, which is provided for the sole purpose of permitting the recipient to evaluate the information and make the informed selection. It is not to be disseminated, in whole or in part, to any third party, nor is it to be used for any other purpose. The information is to be kept confidential and is to be destroyed when no longer needed. In consideration of receipt of this document, users agreed to its contents in this Contract; the recipient agrees to maintain such information in confidence and to not reproduce or otherwise disclose this information to any person outside the recipient's organization; except that there is no obligation to maintain the confidentiality of any information which was known to the recipient prior to receipt of such information from Tata Consulting Engineers Limited, or becomes publicly known through no fault of recipient, or Tata Consulting Engineers Limited, or is received without obligation of confidentiality from a third party upon ending no obligation of confidentiality to Tata Consulting Engineers Limited. All information given under this version over rides all and any kind of assertions, deliverables and contracts submitted verbally (and subsequently communicated in writing) or in writing or otherwise given under any and all previous version/s.

FILE NAME: 12503A-CV-32018-Rev-P0


CONSTRUCTION / FABRICATION WORK IS PERMITTED ON
'R' (RELEASED) ISSUES ONLY.

FILE NAME: F-093-Rev-R1.DWG



LEGEND:-

1. BOUNDRY WALL
2. FANCE
3. BUILDING
4. DRAIN
5. WATER OUTLET PIPE
6. WATER INLET PIPE
7. OVERFLOW WATER PIPE
8. LIGHT POLE
9. TREE
10. BENCH MARK / TBM.
11. WATER FLOW
12. 11KV LTW

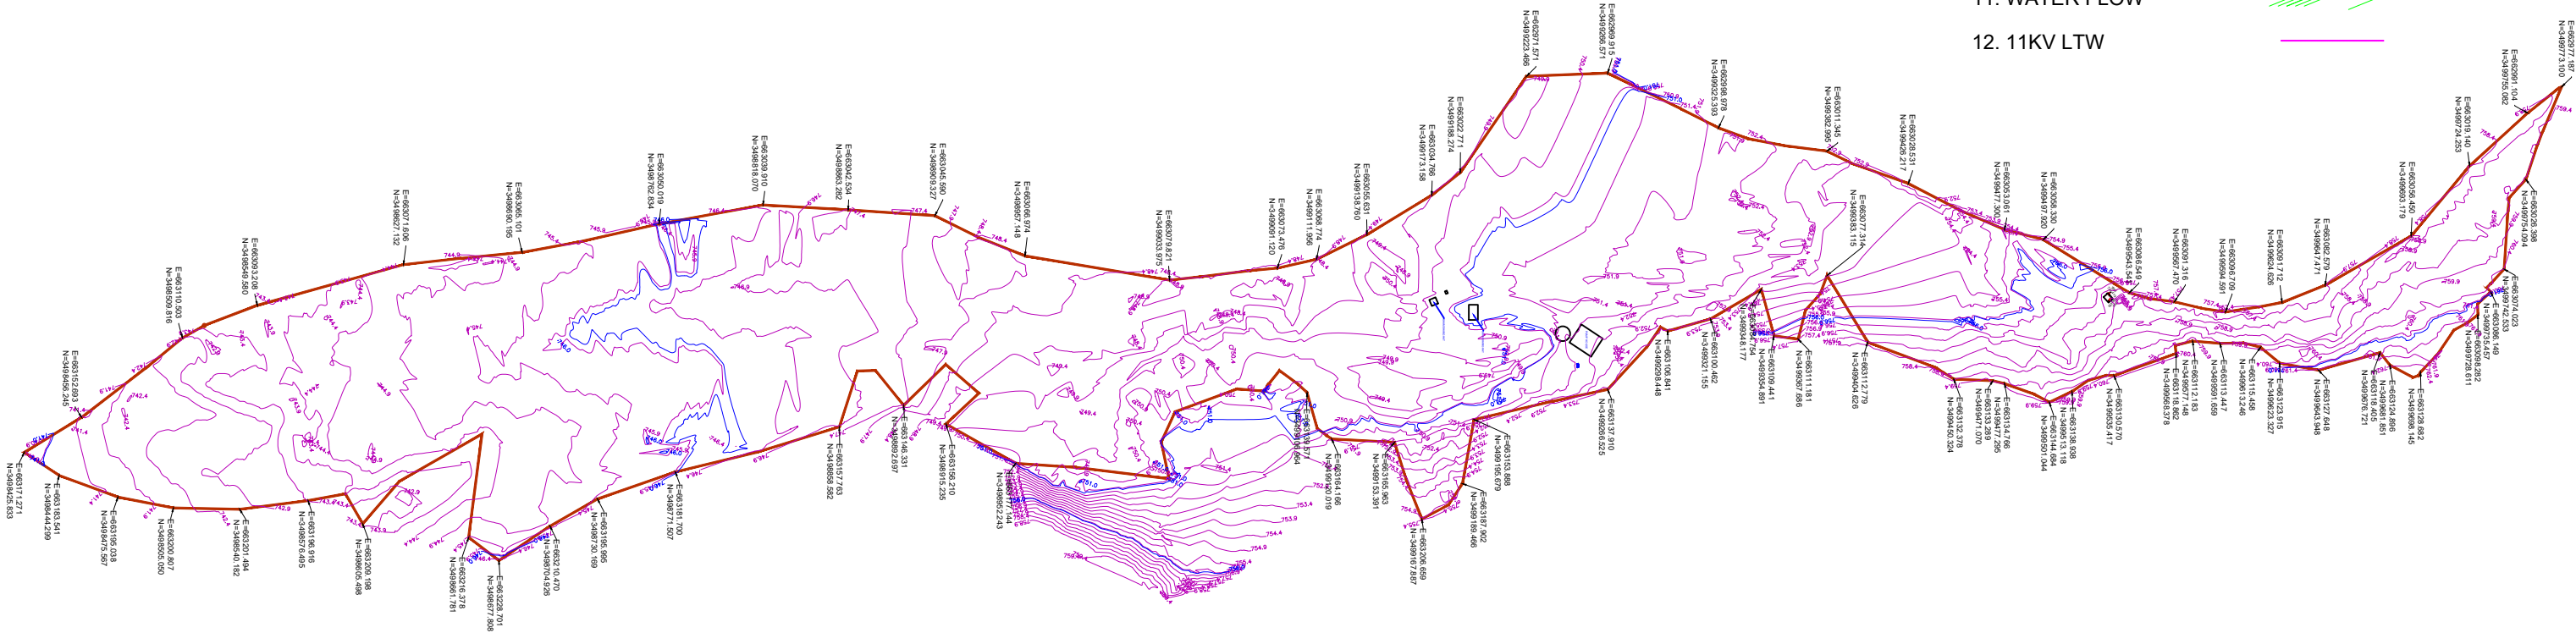

	SIGN.																			
	INITIALS																			
PO	SIGN.																			
	INITIALS	BSN	DVB	MJ																
ISSUE	SIGN.																			
	INITIALS	DRN	DSN	CHD	CV	EL	IC	ME												

'P' (PRELIMINARY) ISSUES ARE NOT TO BE USED FOR CONSTRUCTION / FABRICATION BUT ARE ISSUED FOR LIMITED PURPOSES ONLY AS INDICATED IN THE SMALL BLOCK ABOVE THIS BLOCK.

CONSTRUCTION / FABRICATION WORK IS PERMITTED ON 'R' (RELEASED) ISSUES ONLY.

INFORMATION CONTAINED WITHIN 'HOLD' IS NOT RELEASED FOR CONSTRUCTION / FABRICATION. FIELD MUST GET 'DESIGN OFFICE TO CLEAR 'HOLDS' IN TIME BEFORE PROCEEDING WITH ANY CONSTRUCTION/ FABRICATION WORK RELATED TO 'HOLDS'.

SIGN. OF CLIENT:-

JE	AE	EE	SE
----	----	----	----

PURPOSE : FOR TENDER ONLY

DO NOT SCALE

Proprietary Notice and Version Control This document contains confidential information for use only by the Client ; for the Project under consideration, which is provided for the sole purpose of permitting the recipient to evaluate the information submitted hereafter. In consideration of receipt of this document, unless agreed to in contrary in the Contract, the recipient agrees to maintain such information in confidence and to not reproduce or otherwise disclose this information to any person outside the recipient's organization; except that there is no obligation to maintain the confidentiality of any information which was known to the recipient prior to receipt of such information from Tata Consulting Engineers Limited, or becomes publicly known through no fault of recipient, or Tata Consulting Engineers Limited, or is received without obligation of confidentiality from a third party owing no obligation of confidentiality to Tata Consulting Engineers Limited. All information given under this version over rules all and any kind of offers, assumptions, deliverables and contracts submitted verbally (and subsequently communicated in writing) or in writing or otherwise given under any and all previous versions.

FILE NAME: 12503A-CV-32019-Rev-PO

DETAILED DESIGN CONSULTANCY, HP-SHIVA (PACKAGE CS09)

IRRIGATION, HORTICULTURE, ORCHARDS AND VALUE CHAIN DEVELOPMENT

TOPOGRAPHICAL SURVEY FOR BAG CHUHKU CLUSTER

GOPALPUR BLOCK, MANDI DISTRICT

TATA CONSULTING ENGINEERS LIMITED

MUMBAI

SCALE : NTS

DC & DISC: DEL-CV



DWG NO. TCE.12503A-CV-3005-LM-32019

ISSUE PO



LEGEND:-

1. BOUNDARY WALL
2. FANCE
3. BUILDING
4. DRAIN
5. WATER OUTLET PIPE
6. WATER INLET PIPE
7. OVERFLOW WATER PIPE
8. LIGHT POLE
9. TREE
10. BENCH MARK / TBM.
11. WATER FLOW
12. 11KV LTW

 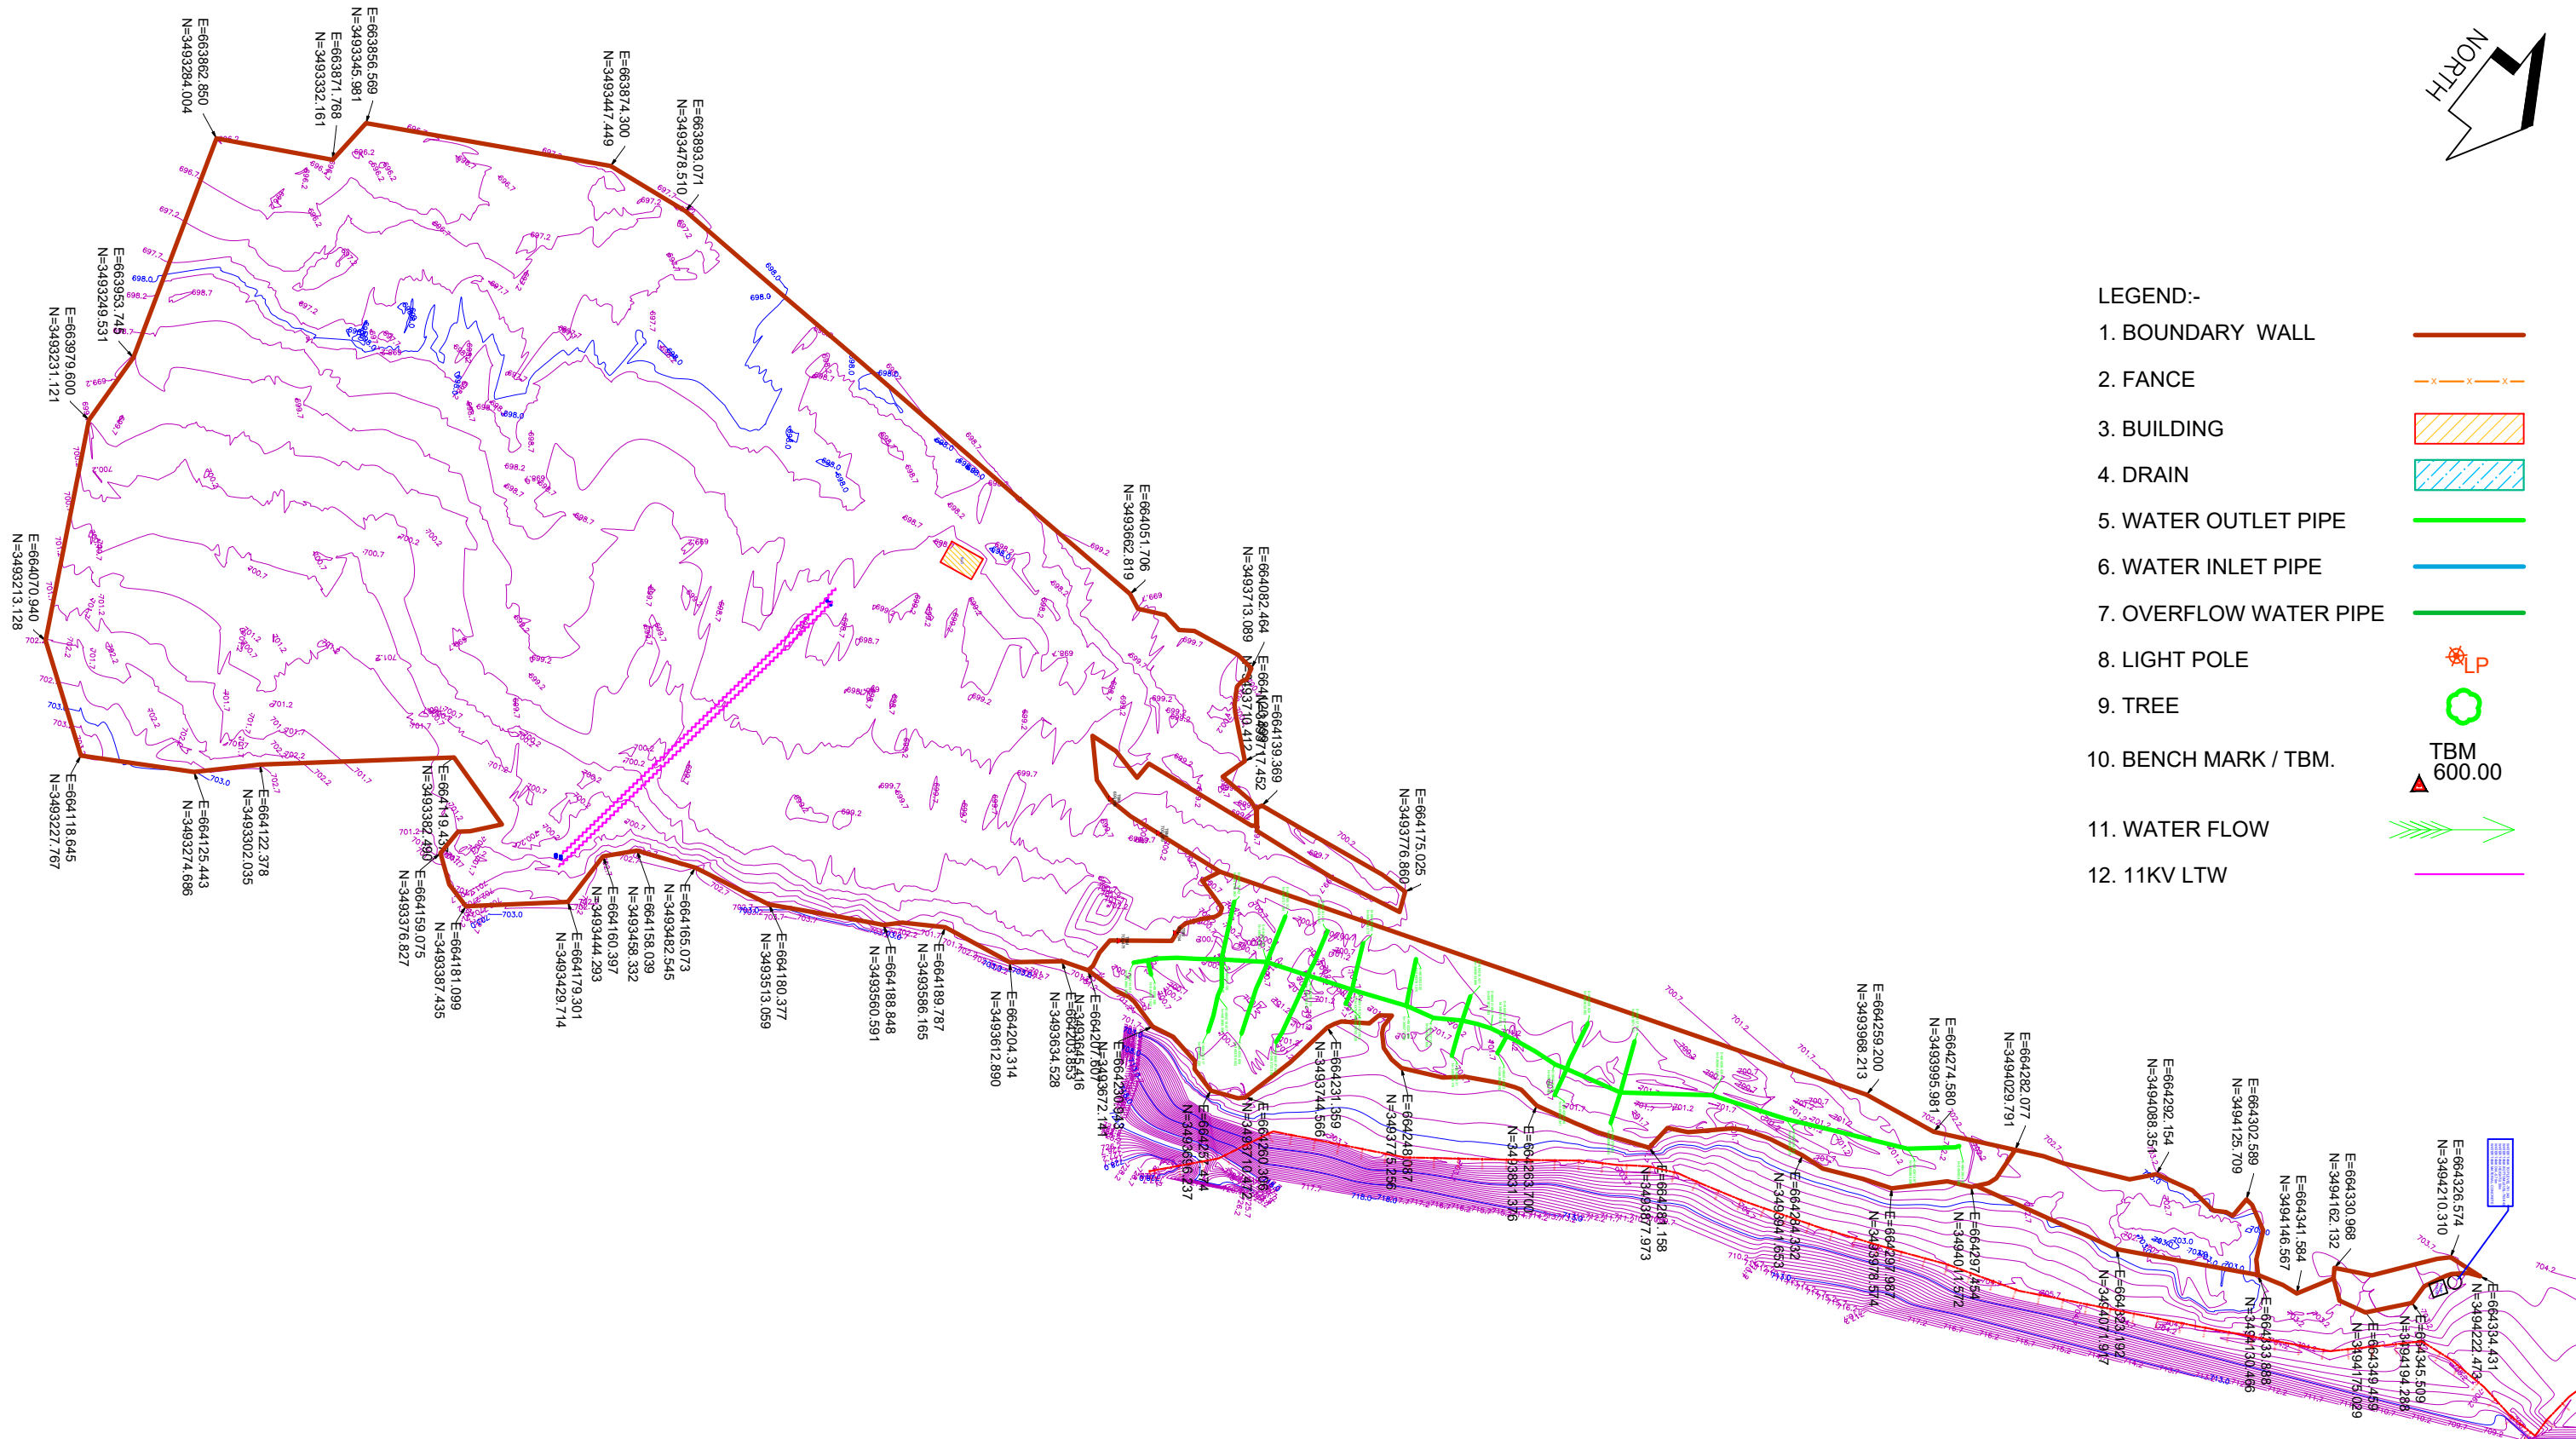

DETAILED DESIGN CONSULTANCY, HP-SHIVA (PACKAGE CS09)
IRRIGATION, HORTICULTURE, ORCHARDS AND VALUE CHAIN DEVELOPMENT

TOPOGRAPHICAL SURVEY FOR MATAUR TANDA CLUSTER
GOPALPUR BLOCK, MANDI DISTRICT



TATA CONSULTING ENGINEERS LIMITED
MUMBAI

SCALE : NTS

DWG NO.	TCE.12503A-CV-3005-LM-32020
---------	-----------------------------

ISSUE	DO
-------	----

SIGN. OF CLIENT:—

JE	AF	FF	SF
----	----	----	----

PURPOSE : FOR TENDER ONLY
DO NOT SCALE

Proprietary Notice and Version Control This document contains confidential information for use only by the Client : for the Project under consideration, which is provided for the sole purpose of permitting the recipient to evaluate the information submitted. The recipient is not to disseminate or otherwise use this information for any purpose other than to maintain such information in confidence and to not reproduce or otherwise disclose the information to any person outside the recipient's organization; except that there is no obligation to maintain the confidentiality of any information which was known to the recipient prior to receipt of such information from Total Consulting Engineers Limited, or becomes publicly known through no fault of recipient, or Total Consulting Engineers Limited, or is received without obligation of confidentiality from a third party owing no obligation of confidentiality to Total Consulting Engineers Limited. All information given under this version over rides all and any kind of assertions, deliverables and contracts submitted verbally (and subsequently communicated in writing) or in writing or otherwise given under any and all previous versions/.


FILE NAME: 12503A-CV-32020-Rev-P0


'P' (PRELIMINARY) ISSUES ARE NOT TO BE USED FOR CONSTRUCTION / FABRICATION BUT ARE ISSUED FOR LIMITED PURPOSES ONLY AS INDICATED IN THE SMALL BLOCK ABOVE THIS BLOCK.

CONSTRUCTION / FABRICATION WORK IS PERMITTED ON
'R' (RELEASED) ISSUES ONLY.

INFORMATION CONTAINED WITHIN 'HOLD' IS NOT
RELEASED FOR CONSTRUCTION / FABRICATION.
FIELD MUST GET DESIGN OFFICE TO CLEAR 'HOLDS'
IN TIME BEFORE PROCEEDING WITH ANY CONSTRUCTION/
FABRICATION WORK RELATED TO 'HOLDS'.

SIGN.												
INITIALS												
REVISIONS												
SIGN.												
INITIALS	BSN	DVB	MJ								MK	DK
REVISIONS												
C	DRN	DSN	CHD	CV	EL	IC	ME			PE/PM	APPD	DATE
				Cleared								(dd-mm-yyyy)

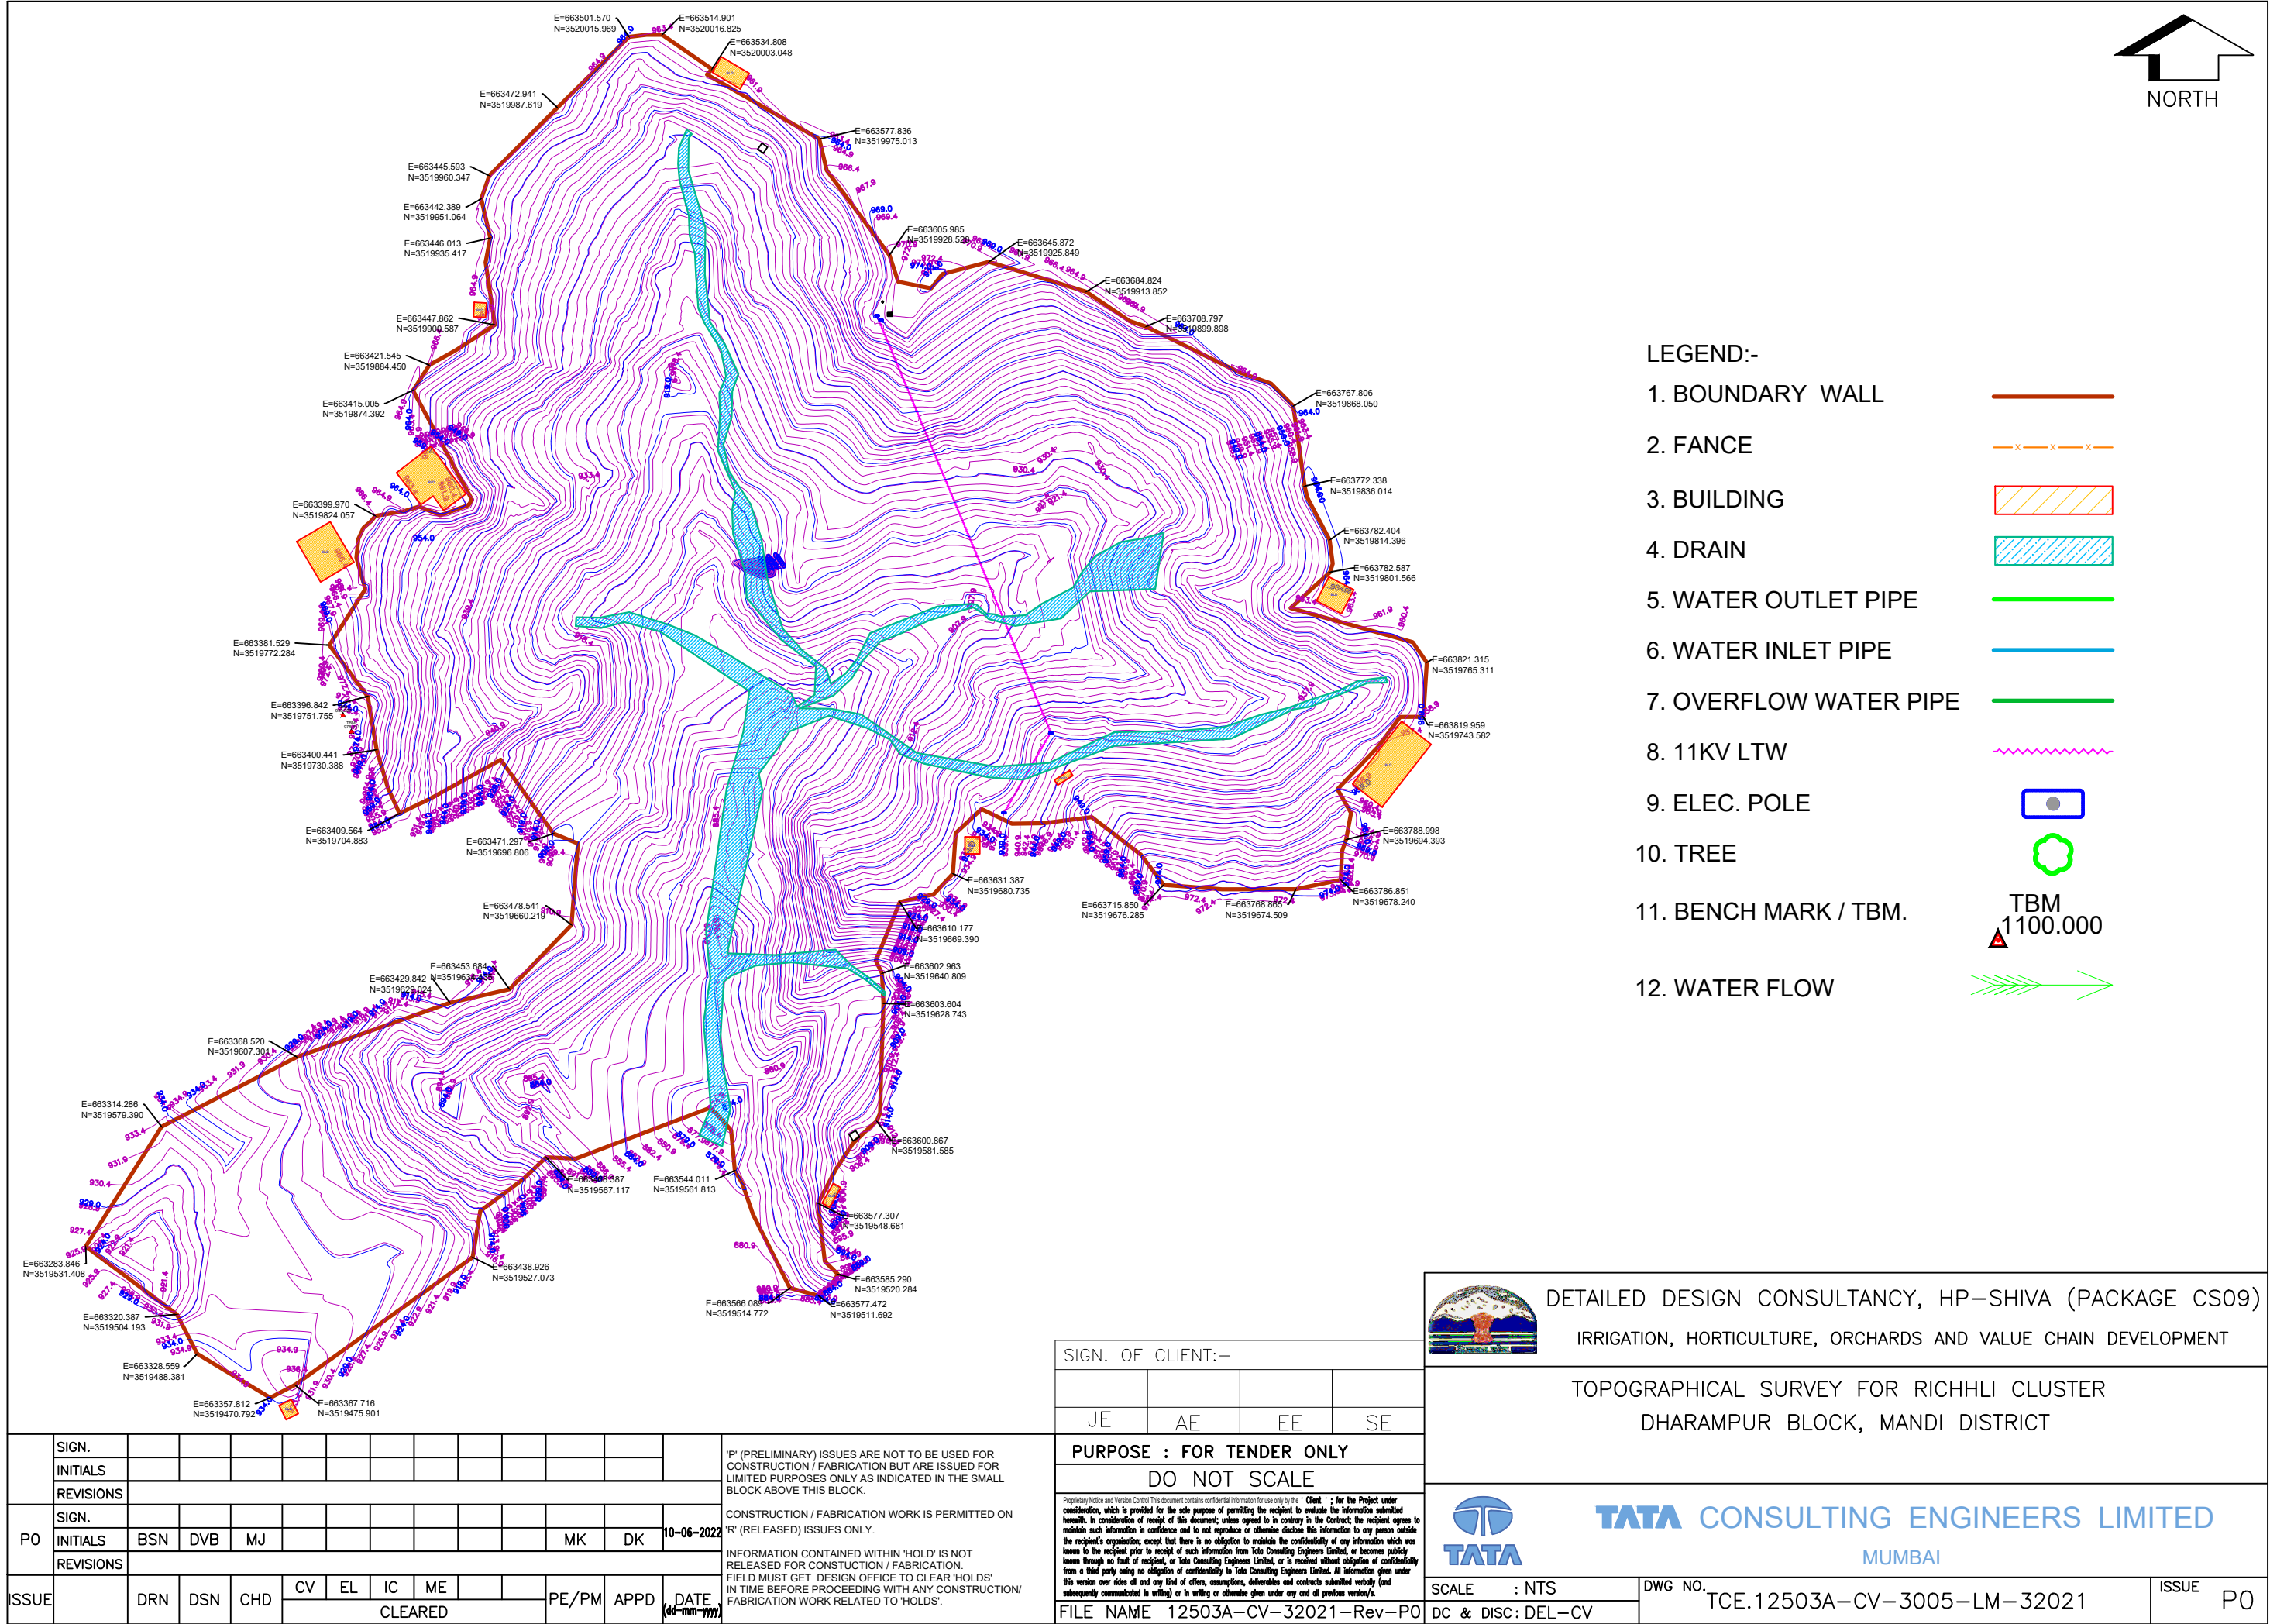

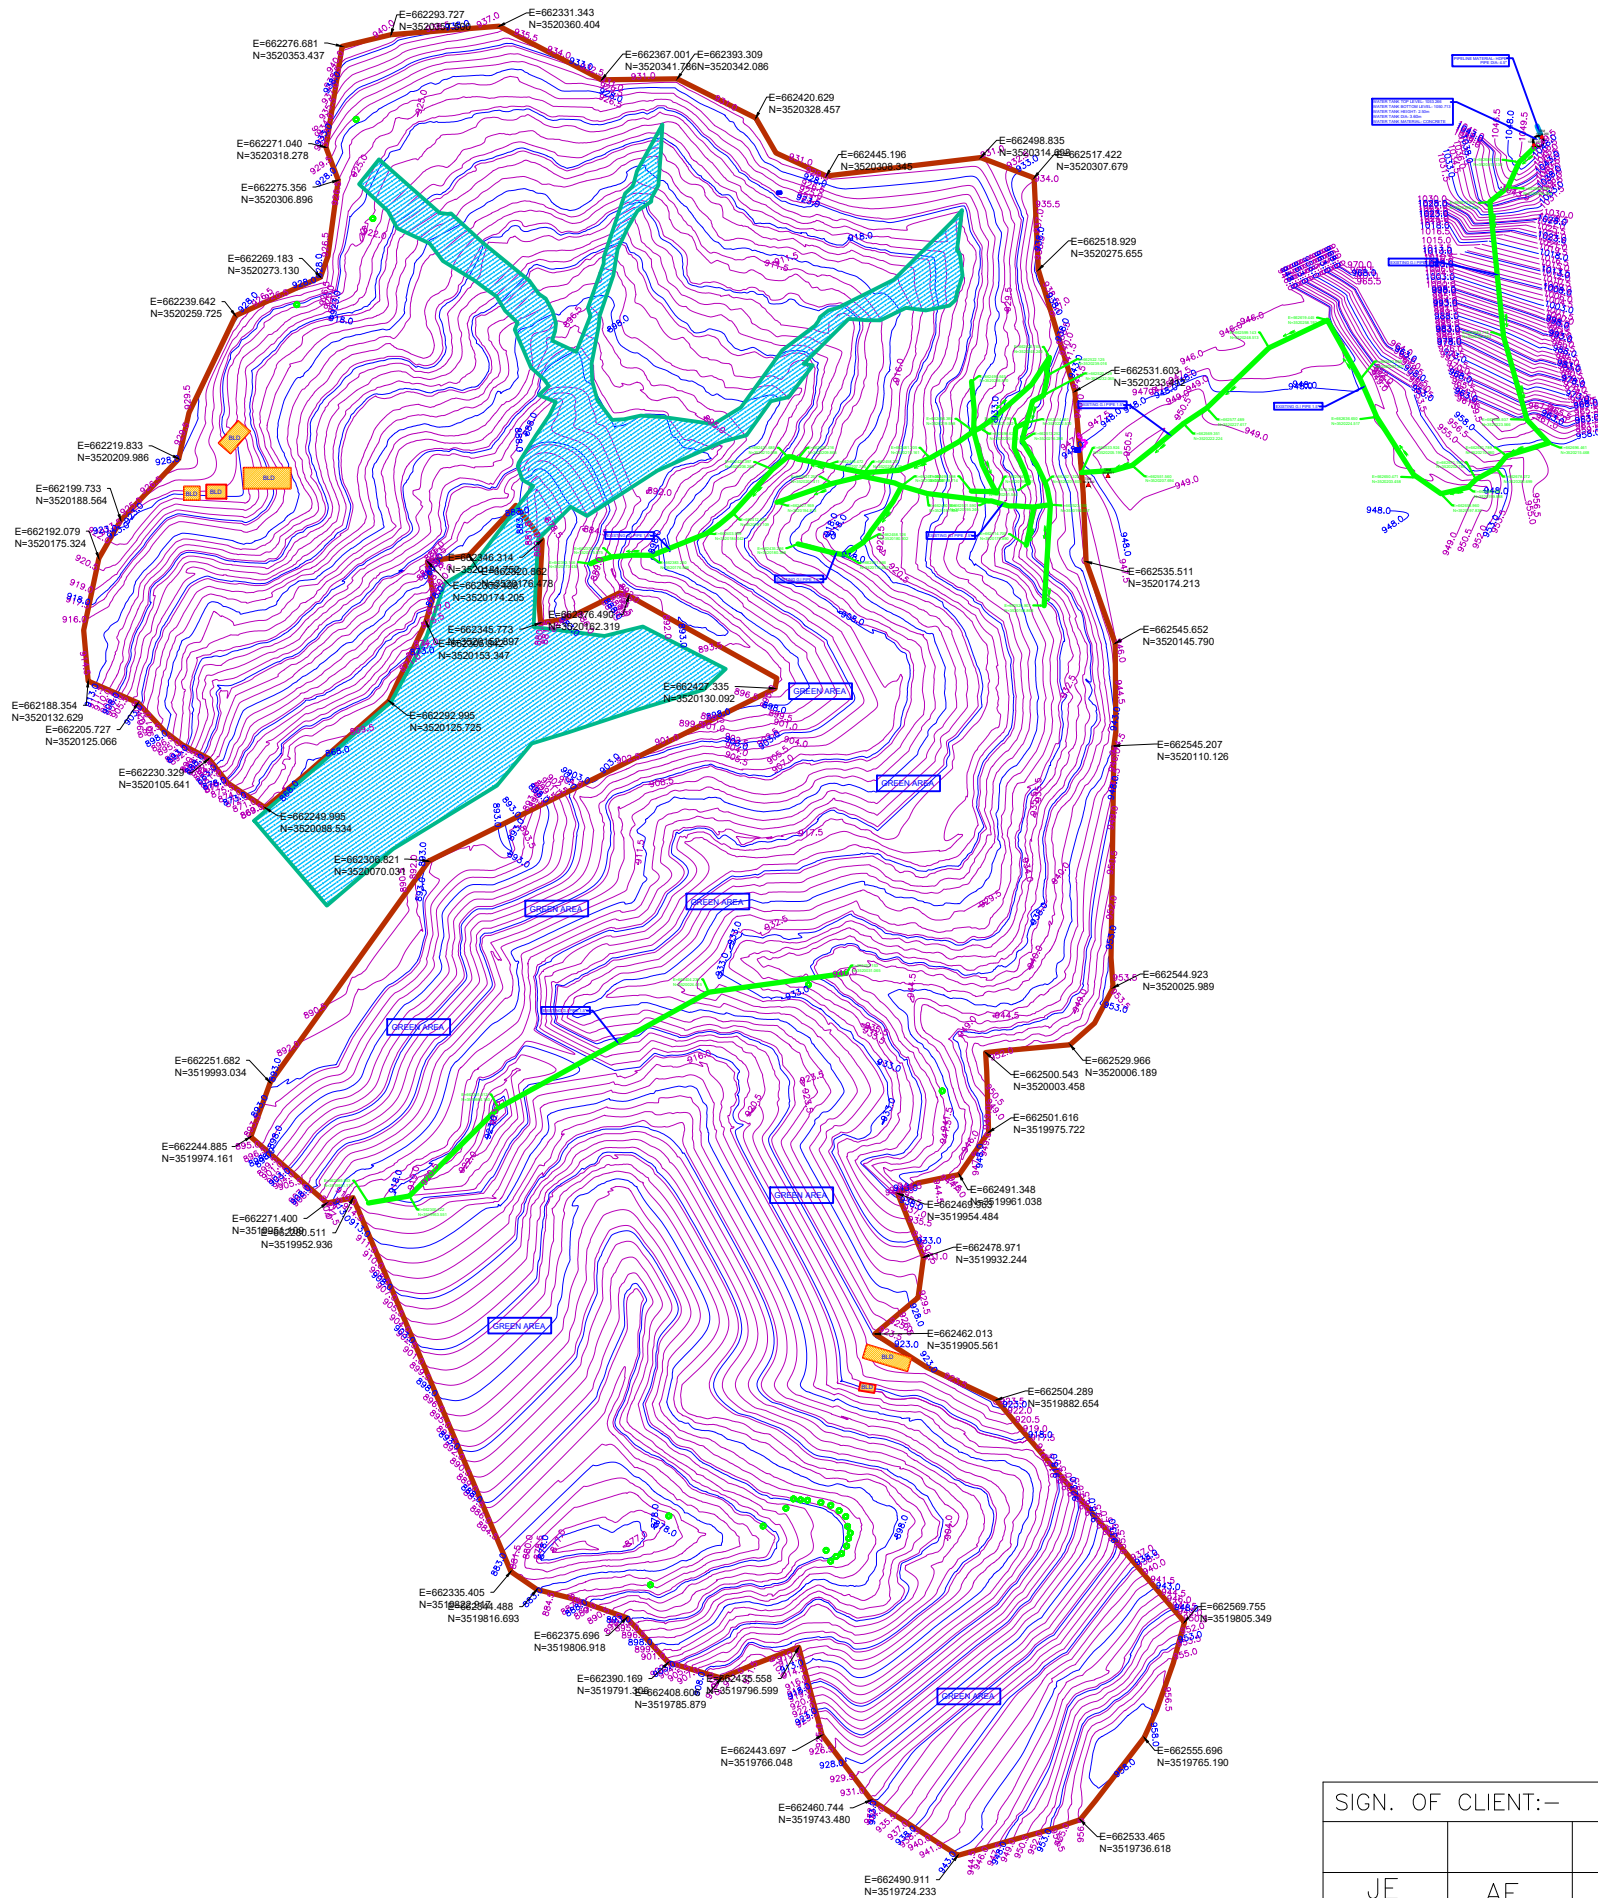

LEGEND:-

1. BOUNDRY WALL
2. BUILDING
3. DRAIN
4. WATER OUTLET PIPE
5. WATER INLET PIPE
6. TREE
7. ELEC. POLE
8. 11KV LT WIRE
9. BENCH MARK / TBM.

TBM
1050.000
10. WATER FLOW

	SIGN.												
	INITIALS												
	REVISIONS												
P0	SIGN.												
	INITIALS	BSN	DVB	MJ							MK	DK	
	REVISIONS												
ISSUE		DRN	DSN	CHD	CV	EL	IC	ME			PE/PM	APPD	DATE (dd-mm-yyyy)
					CLEARED								

'P' (PRELIMINARY) ISSUES ARE NOT TO BE USED FOR CONSTRUCTION / FABRICATION BUT ARE ISSUED FOR LIMITED PURPOSES ONLY AS INDICATED IN THE SMALL BLOCK ABOVE THIS BLOCK.

CONSTRUCTION / FABRICATION WORK IS PERMITTED ON 'R' (RELEASED) ISSUES ONLY.

INFORMATION CONTAINED WITHIN 'HOLD' IS NOT RELEASED FOR CONSTRUCTION / FABRICATION. FIELD MUST GET 'DESIGN OFFICE TO CLEAR 'HOLDS' IN TIME BEFORE PROCEEDING WITH ANY CONSTRUCTION/ FABRICATION WORK RELATED TO 'HOLDS'.

SIGN. OF CLIENT:-

JE	AE	EE	SE
----	----	----	----

PURPOSE : FOR TENDER ONLY
DO NOT SCALE

Proprietary Notice and Version Control This document contains confidential information for use only by the "Client"; for the Project under consideration, which is provided for the sole purpose of permitting the recipient to evaluate the information submitted hereafter. In consideration of receipt of this document, unless agreed to in contrary in the Contract, the recipient agrees to maintain such information in confidence and to not reproduce or otherwise disclose this information to any person outside the recipient's organisation; except that there is no obligation to maintain the confidentiality of any information which was known to the recipient prior to receipt of such information from Tata Consulting Engineers Limited, or becomes publicly known through no fault of recipient, or Tata Consulting Engineers Limited, or is received without obligation of confidentiality from a third party owing no obligation of confidentiality to Tata Consulting Engineers Limited. All information given under this version over rules all and any kind of offers, assumptions, deliverables and contracts submitted verbally (and subsequently communicated in writing) or in writing or otherwise given under any and all previous version/s.

FILE NAME: 12503A-CV-32022-Rev-P0

DETAILED DESIGN CONSULTANCY, HP-SHIVA (PACKAGE CS09)
IRRIGATION, HORTICULTURE, ORCHARDS AND VALUE CHAIN DEVELOPMENT


TOPOGRAPHICAL SURVEY FOR MANNU DHAR (JOH) CLUSTER
DHARAMPUR BLOCK, MANDI DISTRICT

TATA CONSULTING ENGINEERS LIMITED
MUMBAI

SCALE : NTS

DWG NO. TCE.12503A-CV-3005-LM-32022

ISSUE PO

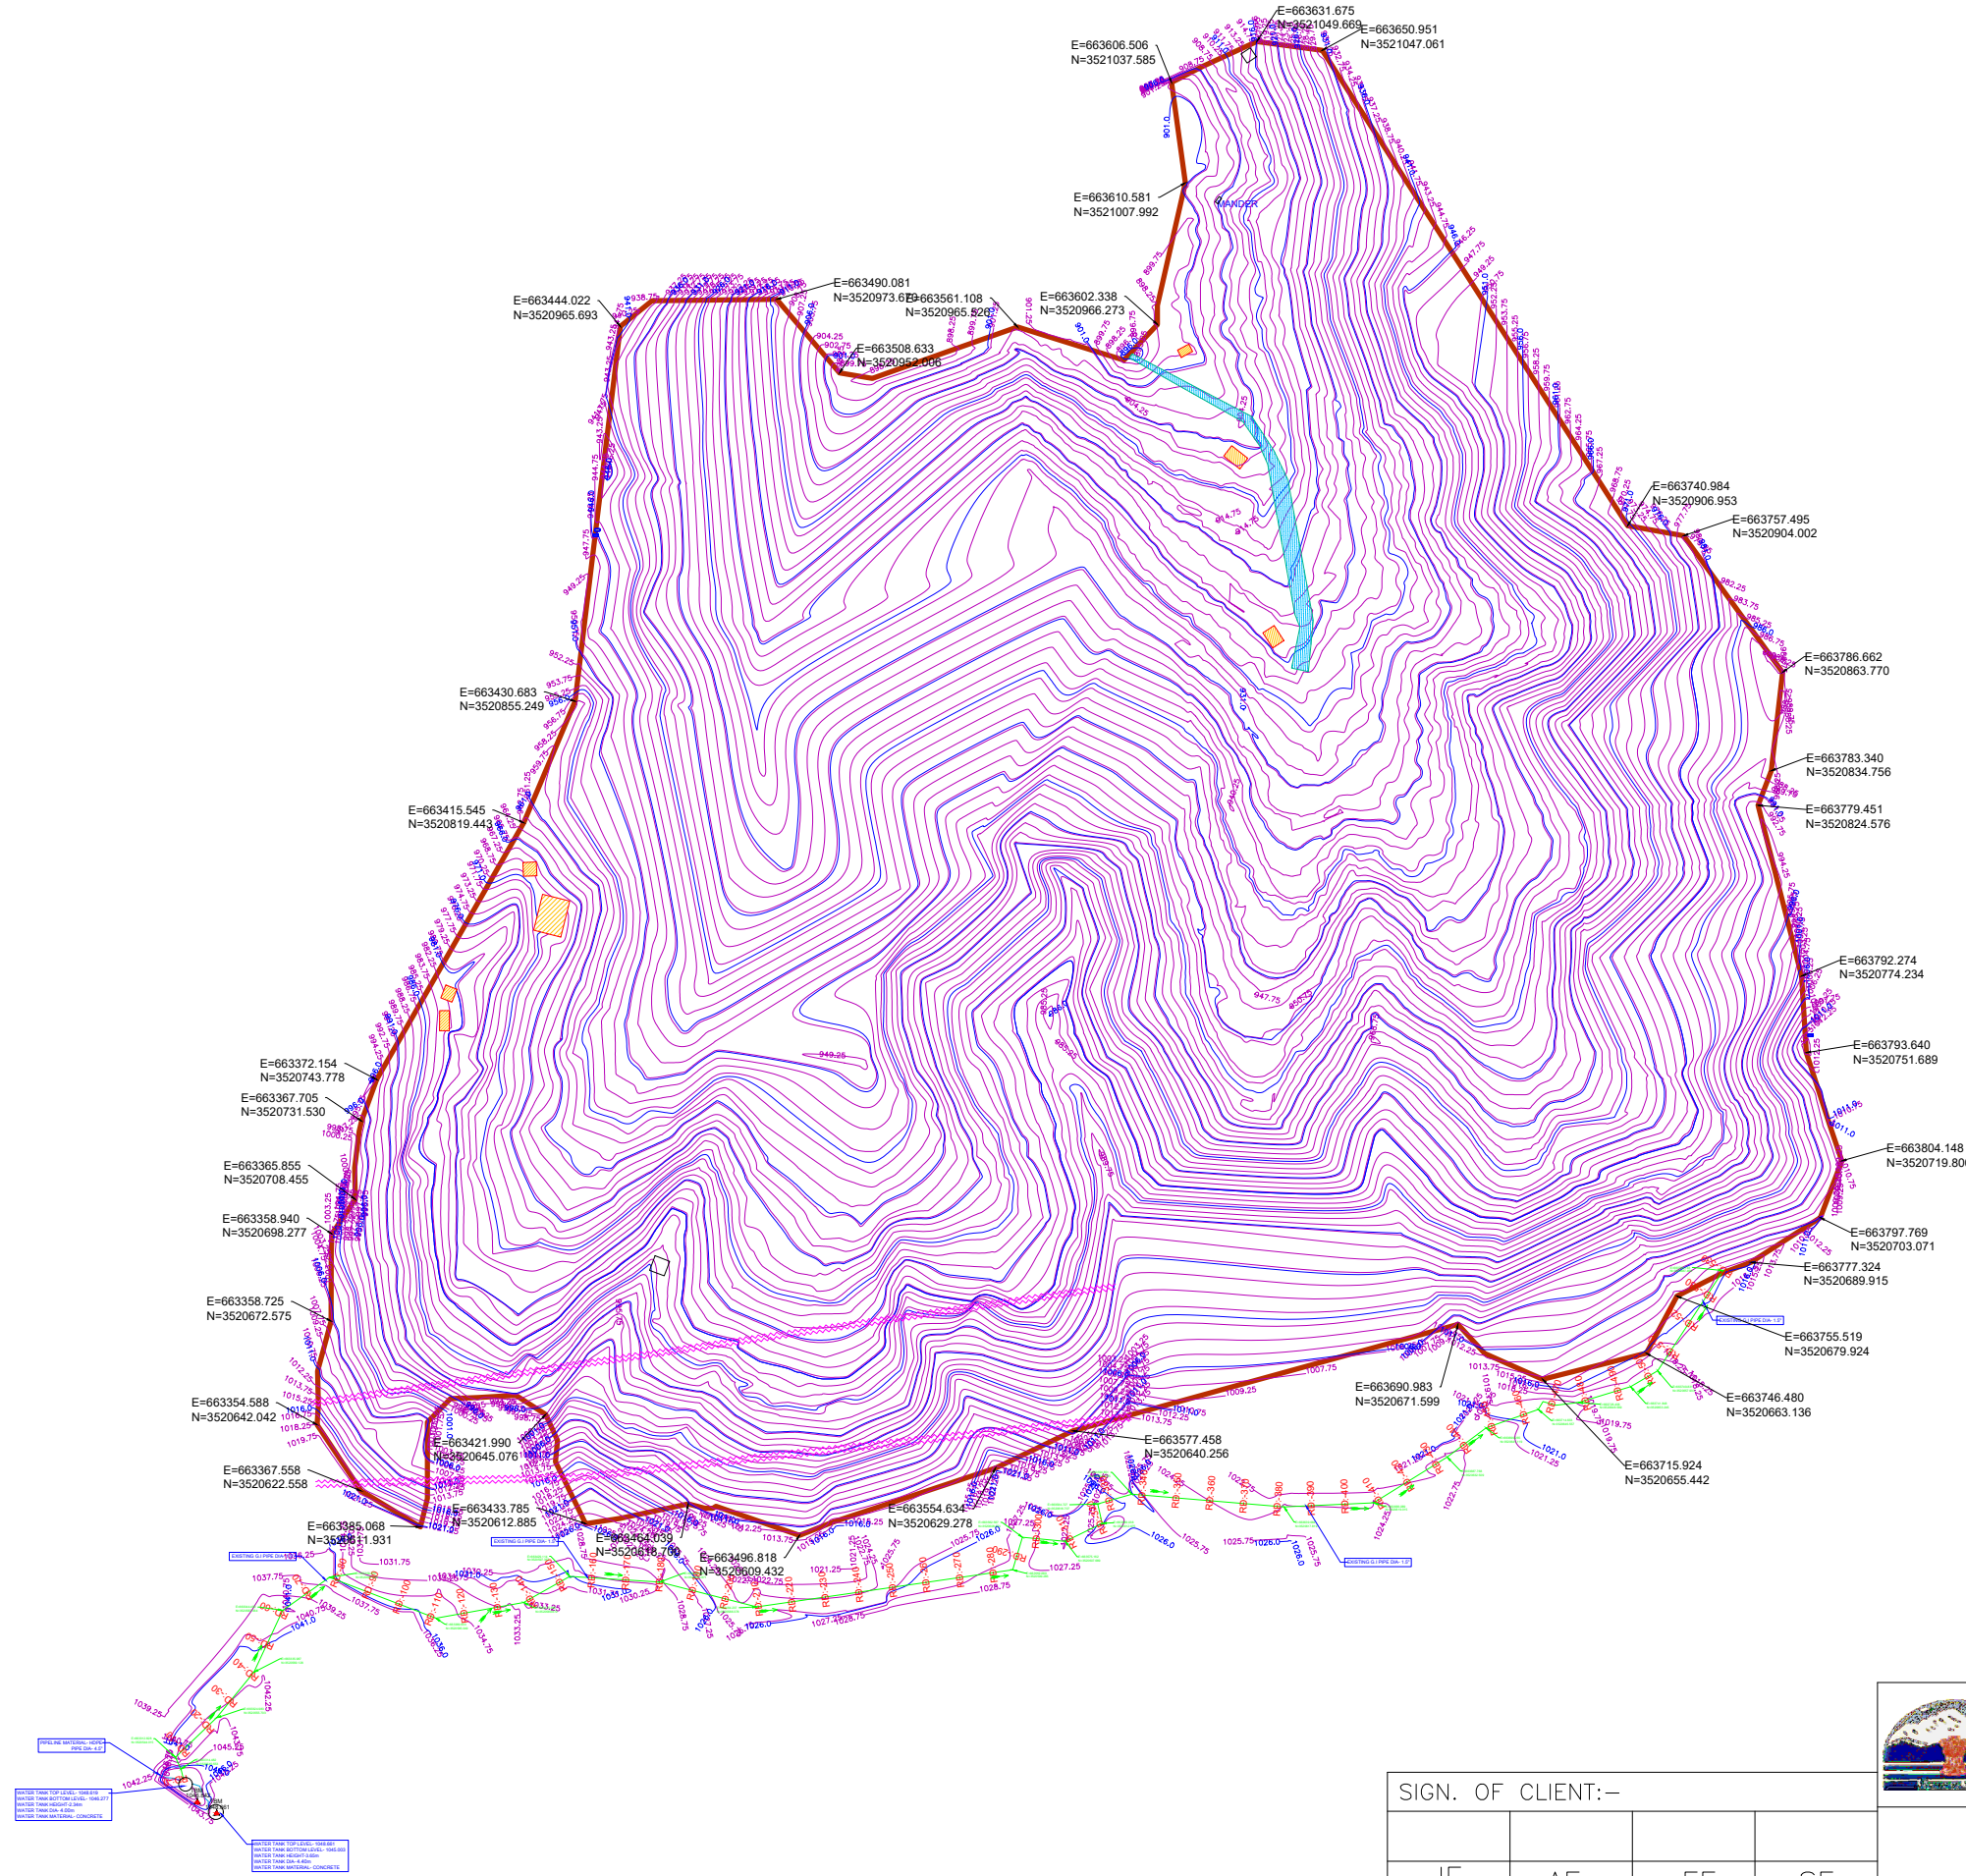

- LEGEND:-
1. BOUNDARY WALL

2. BUILDING

3. DRAIN

4. WATER OUTLET PIPE

5. WATER INLET PIPE

6. OVERFLOW WATER PIPE

7. 22KV HTW

8. ELEC. POLE

9. BENCH MARK / TBM.

10. WATER FLOW
- TBM
850.000

SIGN.										
PO										
ISSUE										

'P' (PRELIMINARY) ISSUES ARE NOT TO BE USED FOR CONSTRUCTION / FABRICATION BUT ARE ISSUED FOR LIMITED PURPOSES ONLY AS INDICATED IN THE SMALL BLOCK ABOVE THIS BLOCK.

CONSTRUCTION / FABRICATION WORK IS PERMITTED ON 'R' (RELEASED) ISSUES ONLY.

INFORMATION CONTAINED WITHIN 'HOLD' IS NOT RELEASED FOR CONSTRUCTION / FABRICATION. FIELD MUST GET DESIGN OFFICE TO CLEAR 'HOLDS' IN TIME BEFORE PROCEEDING WITH ANY CONSTRUCTION/ FABRICATION WORK RELATED TO 'HOLDS'.

SIGN. OF CLIENT:-

JE	AE	EE	SE
----	----	----	----

PURPOSE : FOR TENDER ONLY

DO NOT SCALE

Proprietary Notice and Version Control This document contains confidential information for use only by the " Client " ; for the Project under consideration, which is provided for the sole purpose of permitting the recipient to evaluate the information submitted hereafter. In consideration of receipt of this document, unless agreed to in contrary in the Contract, the recipient agrees to maintain such information in confidence and to not reproduce or otherwise disclose this information to any person outside the recipient's organization, except that there is no obligation to maintain the confidentiality of any information which was known to the recipient prior to receipt of such information from Tata Consulting Engineers Limited, or becomes publicly known through no fault of recipient, or Tata Consulting Engineers Limited, or is received without obligation of confidentiality from a third party owing no obligation of confidentiality to Tata Consulting Engineers Limited. All information given under this version over rides all and any kind of offers, assumptions, deliverables and contracts submitted verbally (and subsequently communicated in writing) or in writing or otherwise given under any and all previous version/s.

FILE NAME 12503A-CV-32023-Rev-PO



DETAILED DESIGN CONSULTANCY, HP-SHIVA (PACKAGE CS09)

IRRIGATION, HORTICULTURE, ORCHARDS AND VALUE CHAIN DEVELOPMENT

TOPOGRAPHICAL SURVEY FOR HARAYNAL CLUSTER
DHARAMPUR BLOCK, MANDI DISTRICT



TATA CONSULTING ENGINEERS LIMITED


MUMBAI

SCALE : NTS


DWG NO. TCE.12503A-CV-3005-LM-32023

ISSUE PO


SIZE-A3

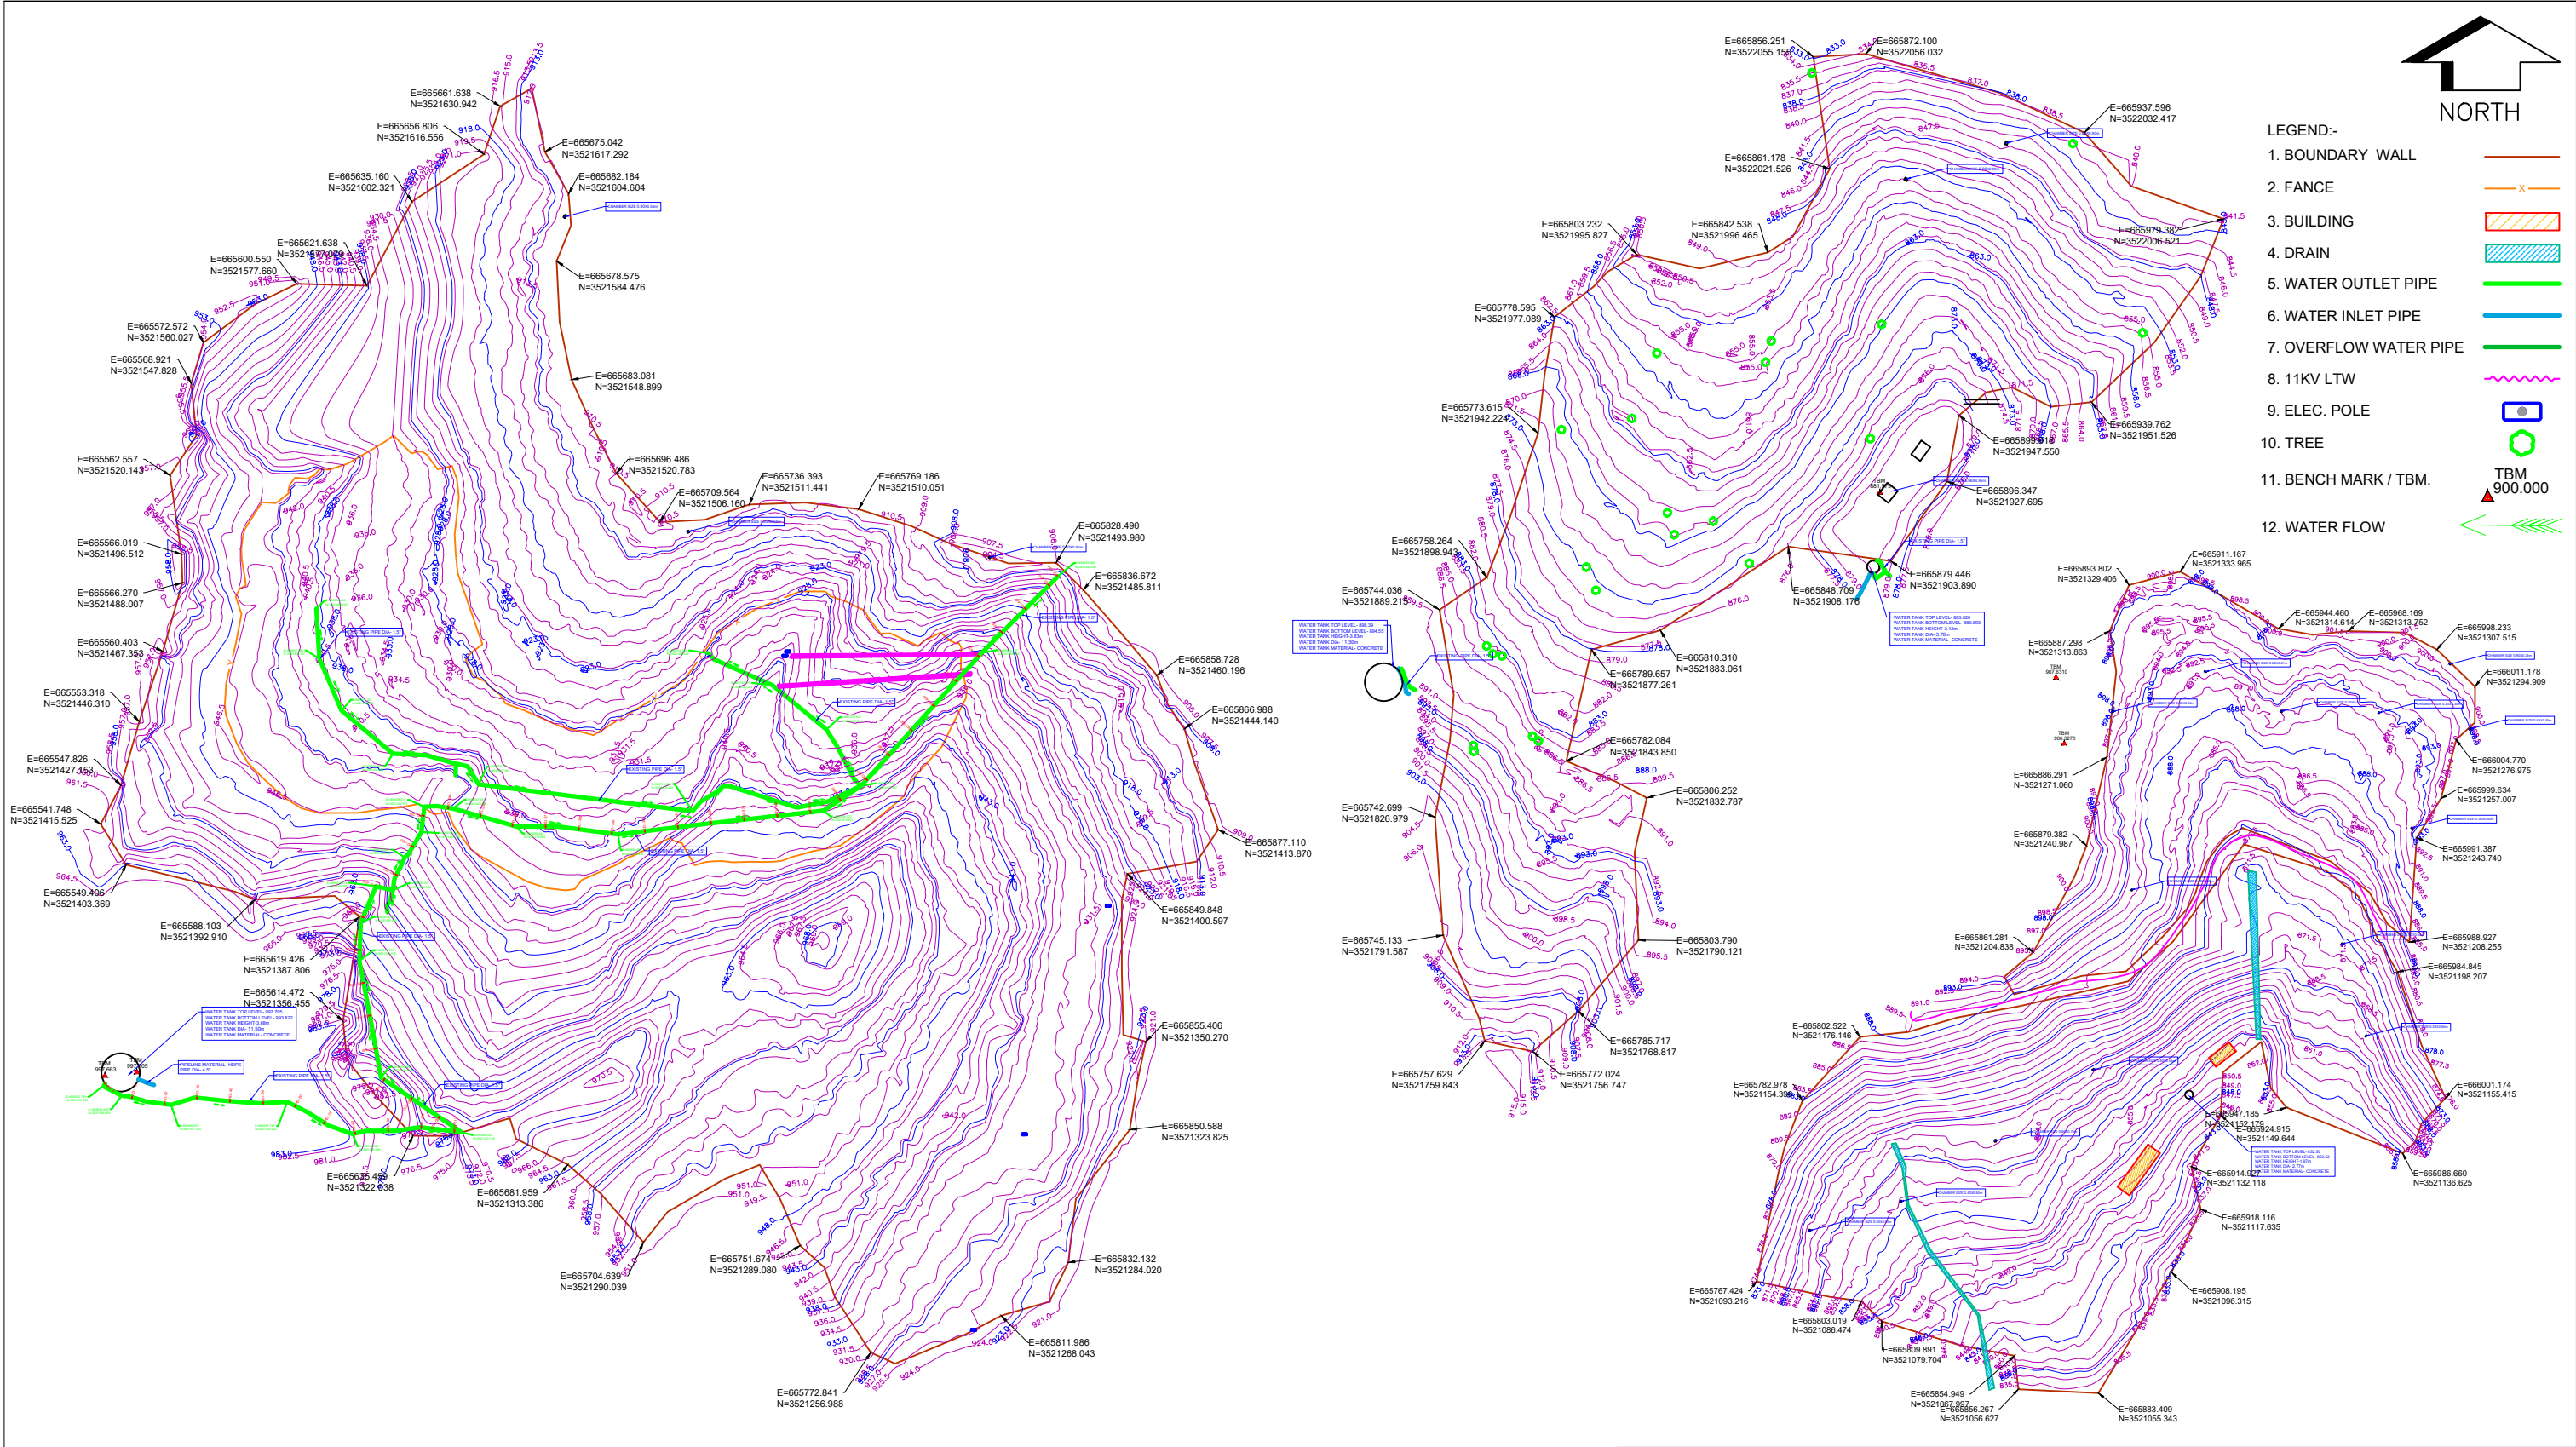


FILE NAME: F-093-Rev-R1.DWG										TCE FORM NO. 093 R1									
SIGN.										SIGN. OF CLIENT:-									
INITIALS										JE AE EE SE									
REVISIONS										PURPOSE : FOR TENDER ONLY									
SIGN.										DO NOT SCALE									
INITIALS										TATA CONSULTING ENGINEERS LIMITED									
REVISIONS										MUMBAI									
P0										SCALE : NTS									
DRN DSN CHD CV EL IC ME PE/PM APPD DATE										DWG NO. TCE.12503A-CV-3005-LM-32024									
ISSUE										ISSUE P0									
FILE NAME: F-093-Rev-R1.DWG										TCE FORM NO. 093 R1									

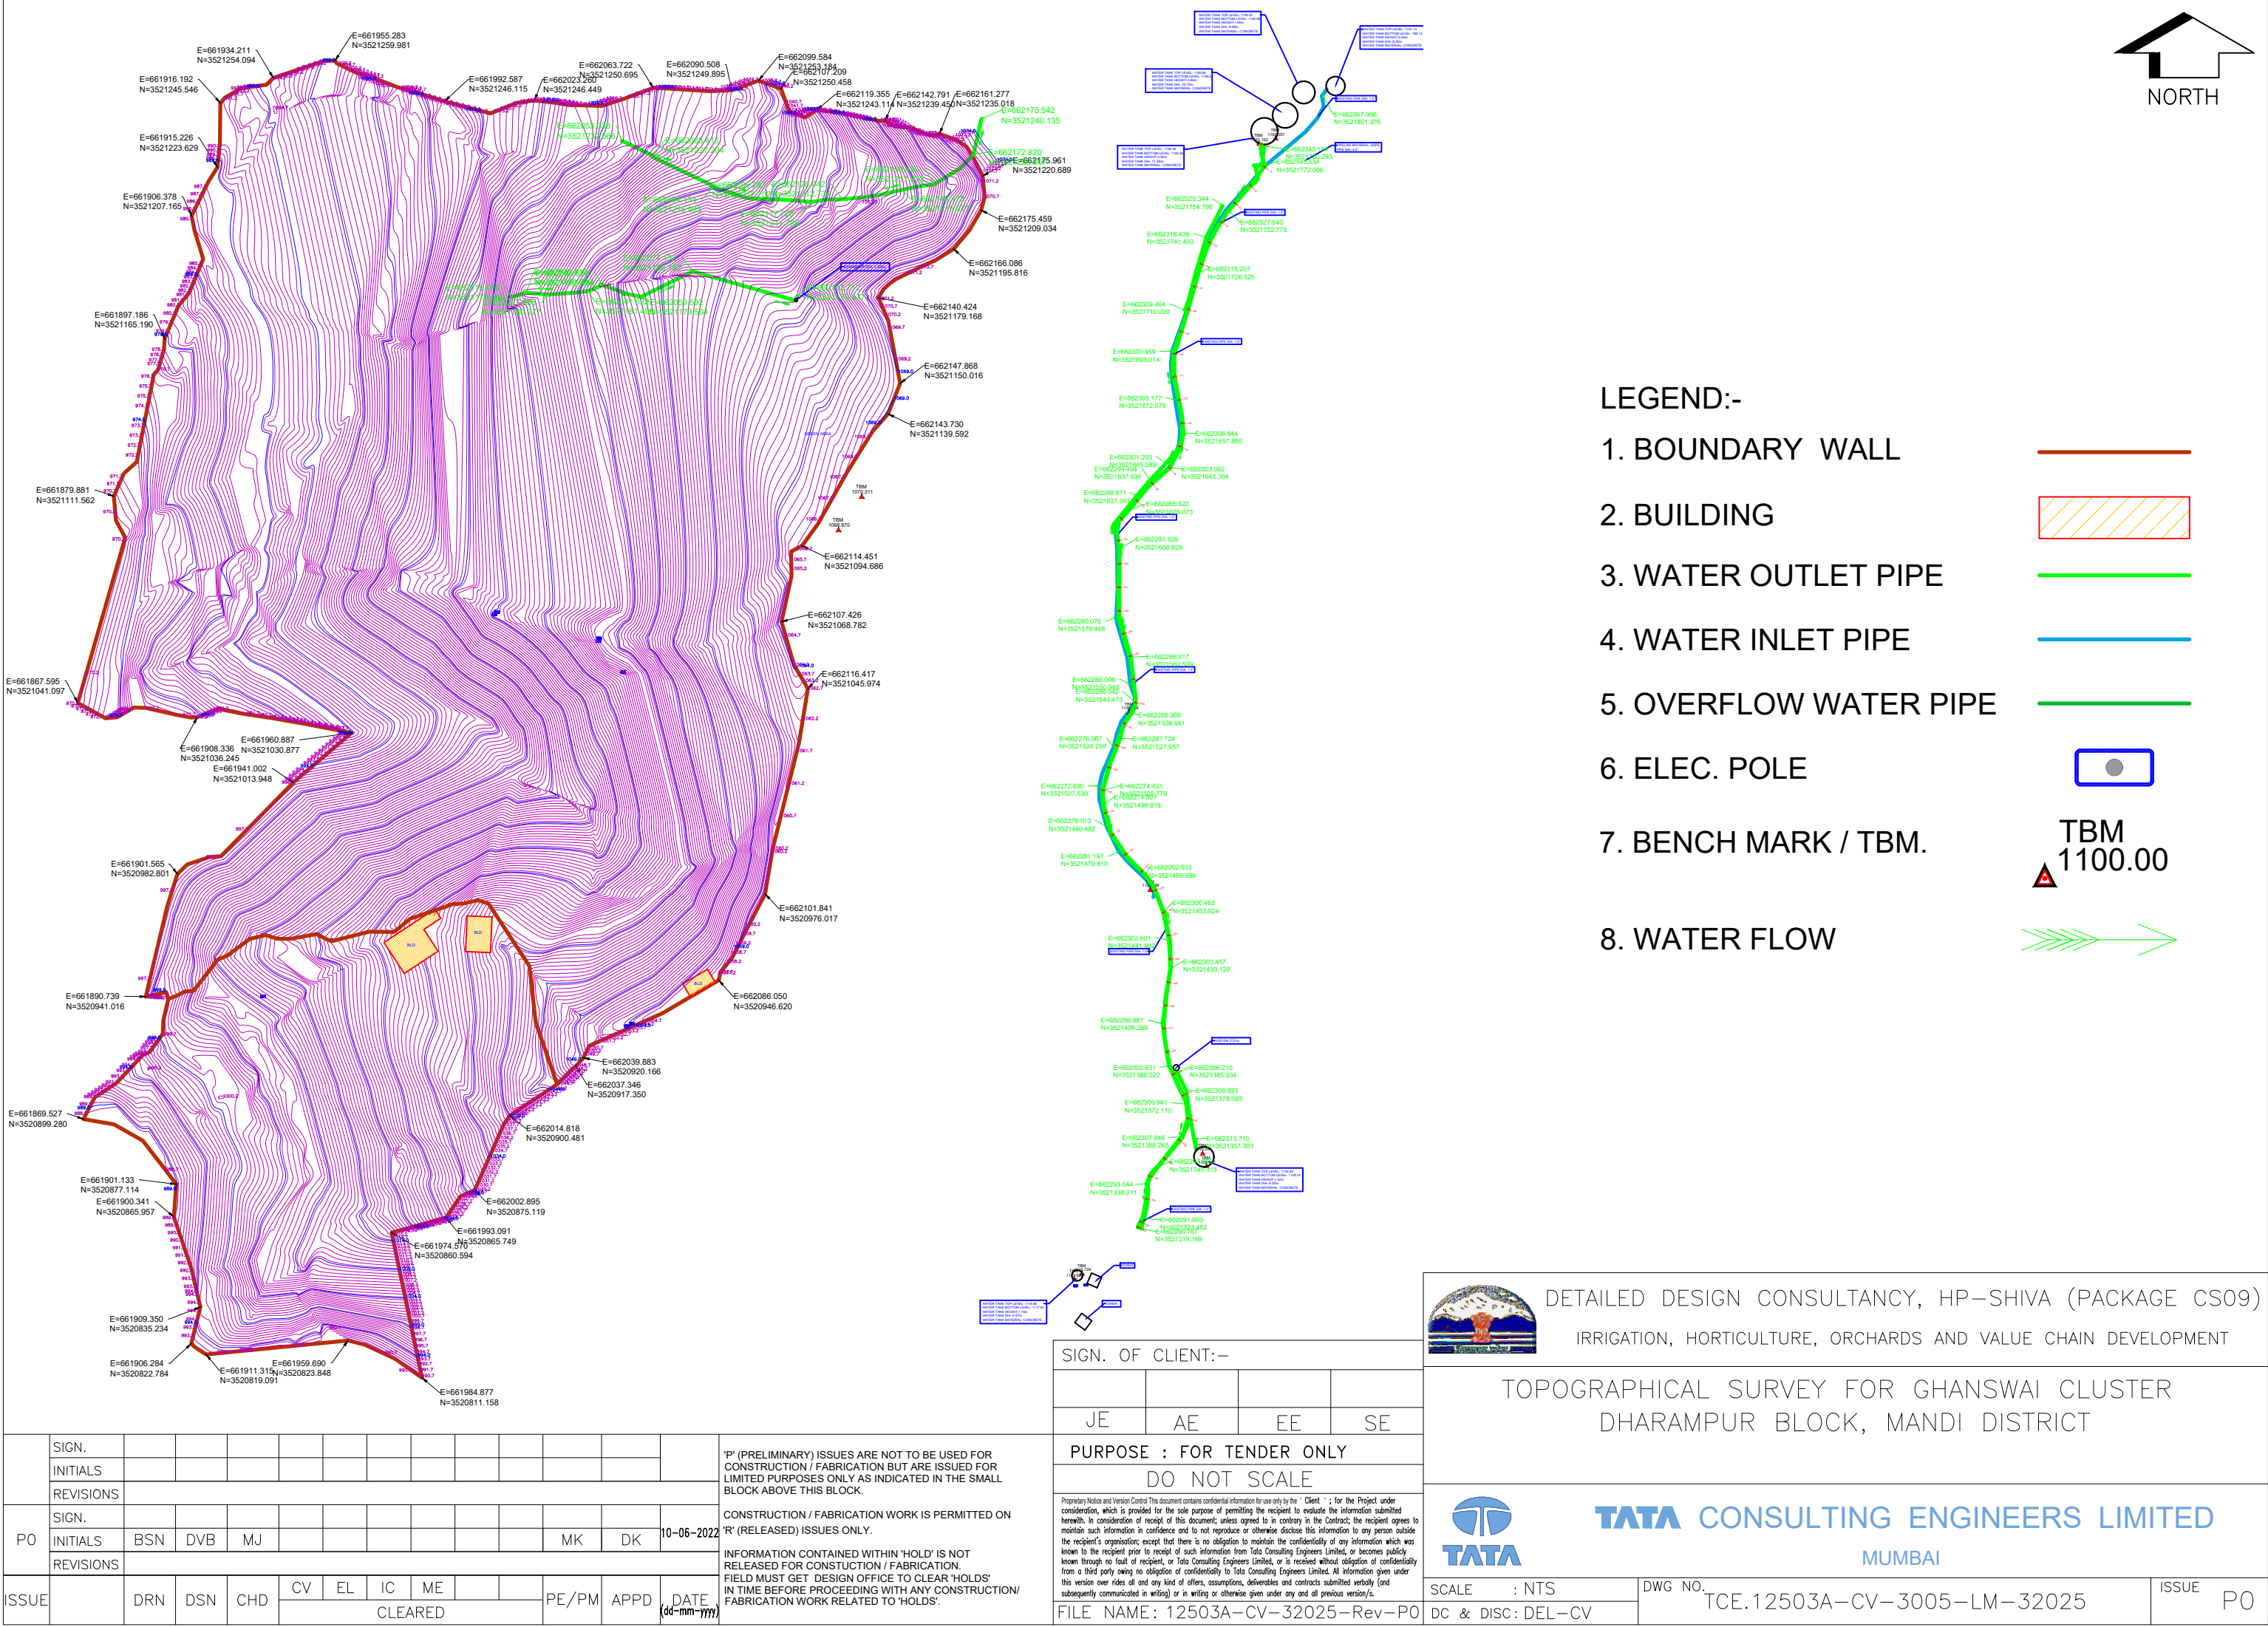

	SIGN.												
	INITIALS												
	REVISIONS												
P0	SIGN.												
	INITIALS	BSN	DVB	MJ							MK	DK	10-06-2022
	REVISIONS												
ISSUE		DRN	DSN	CHD	CV	EL	IC	ME			PE/PM	APPD	DATE
					CLEARED								(dd-mm-yyyy)

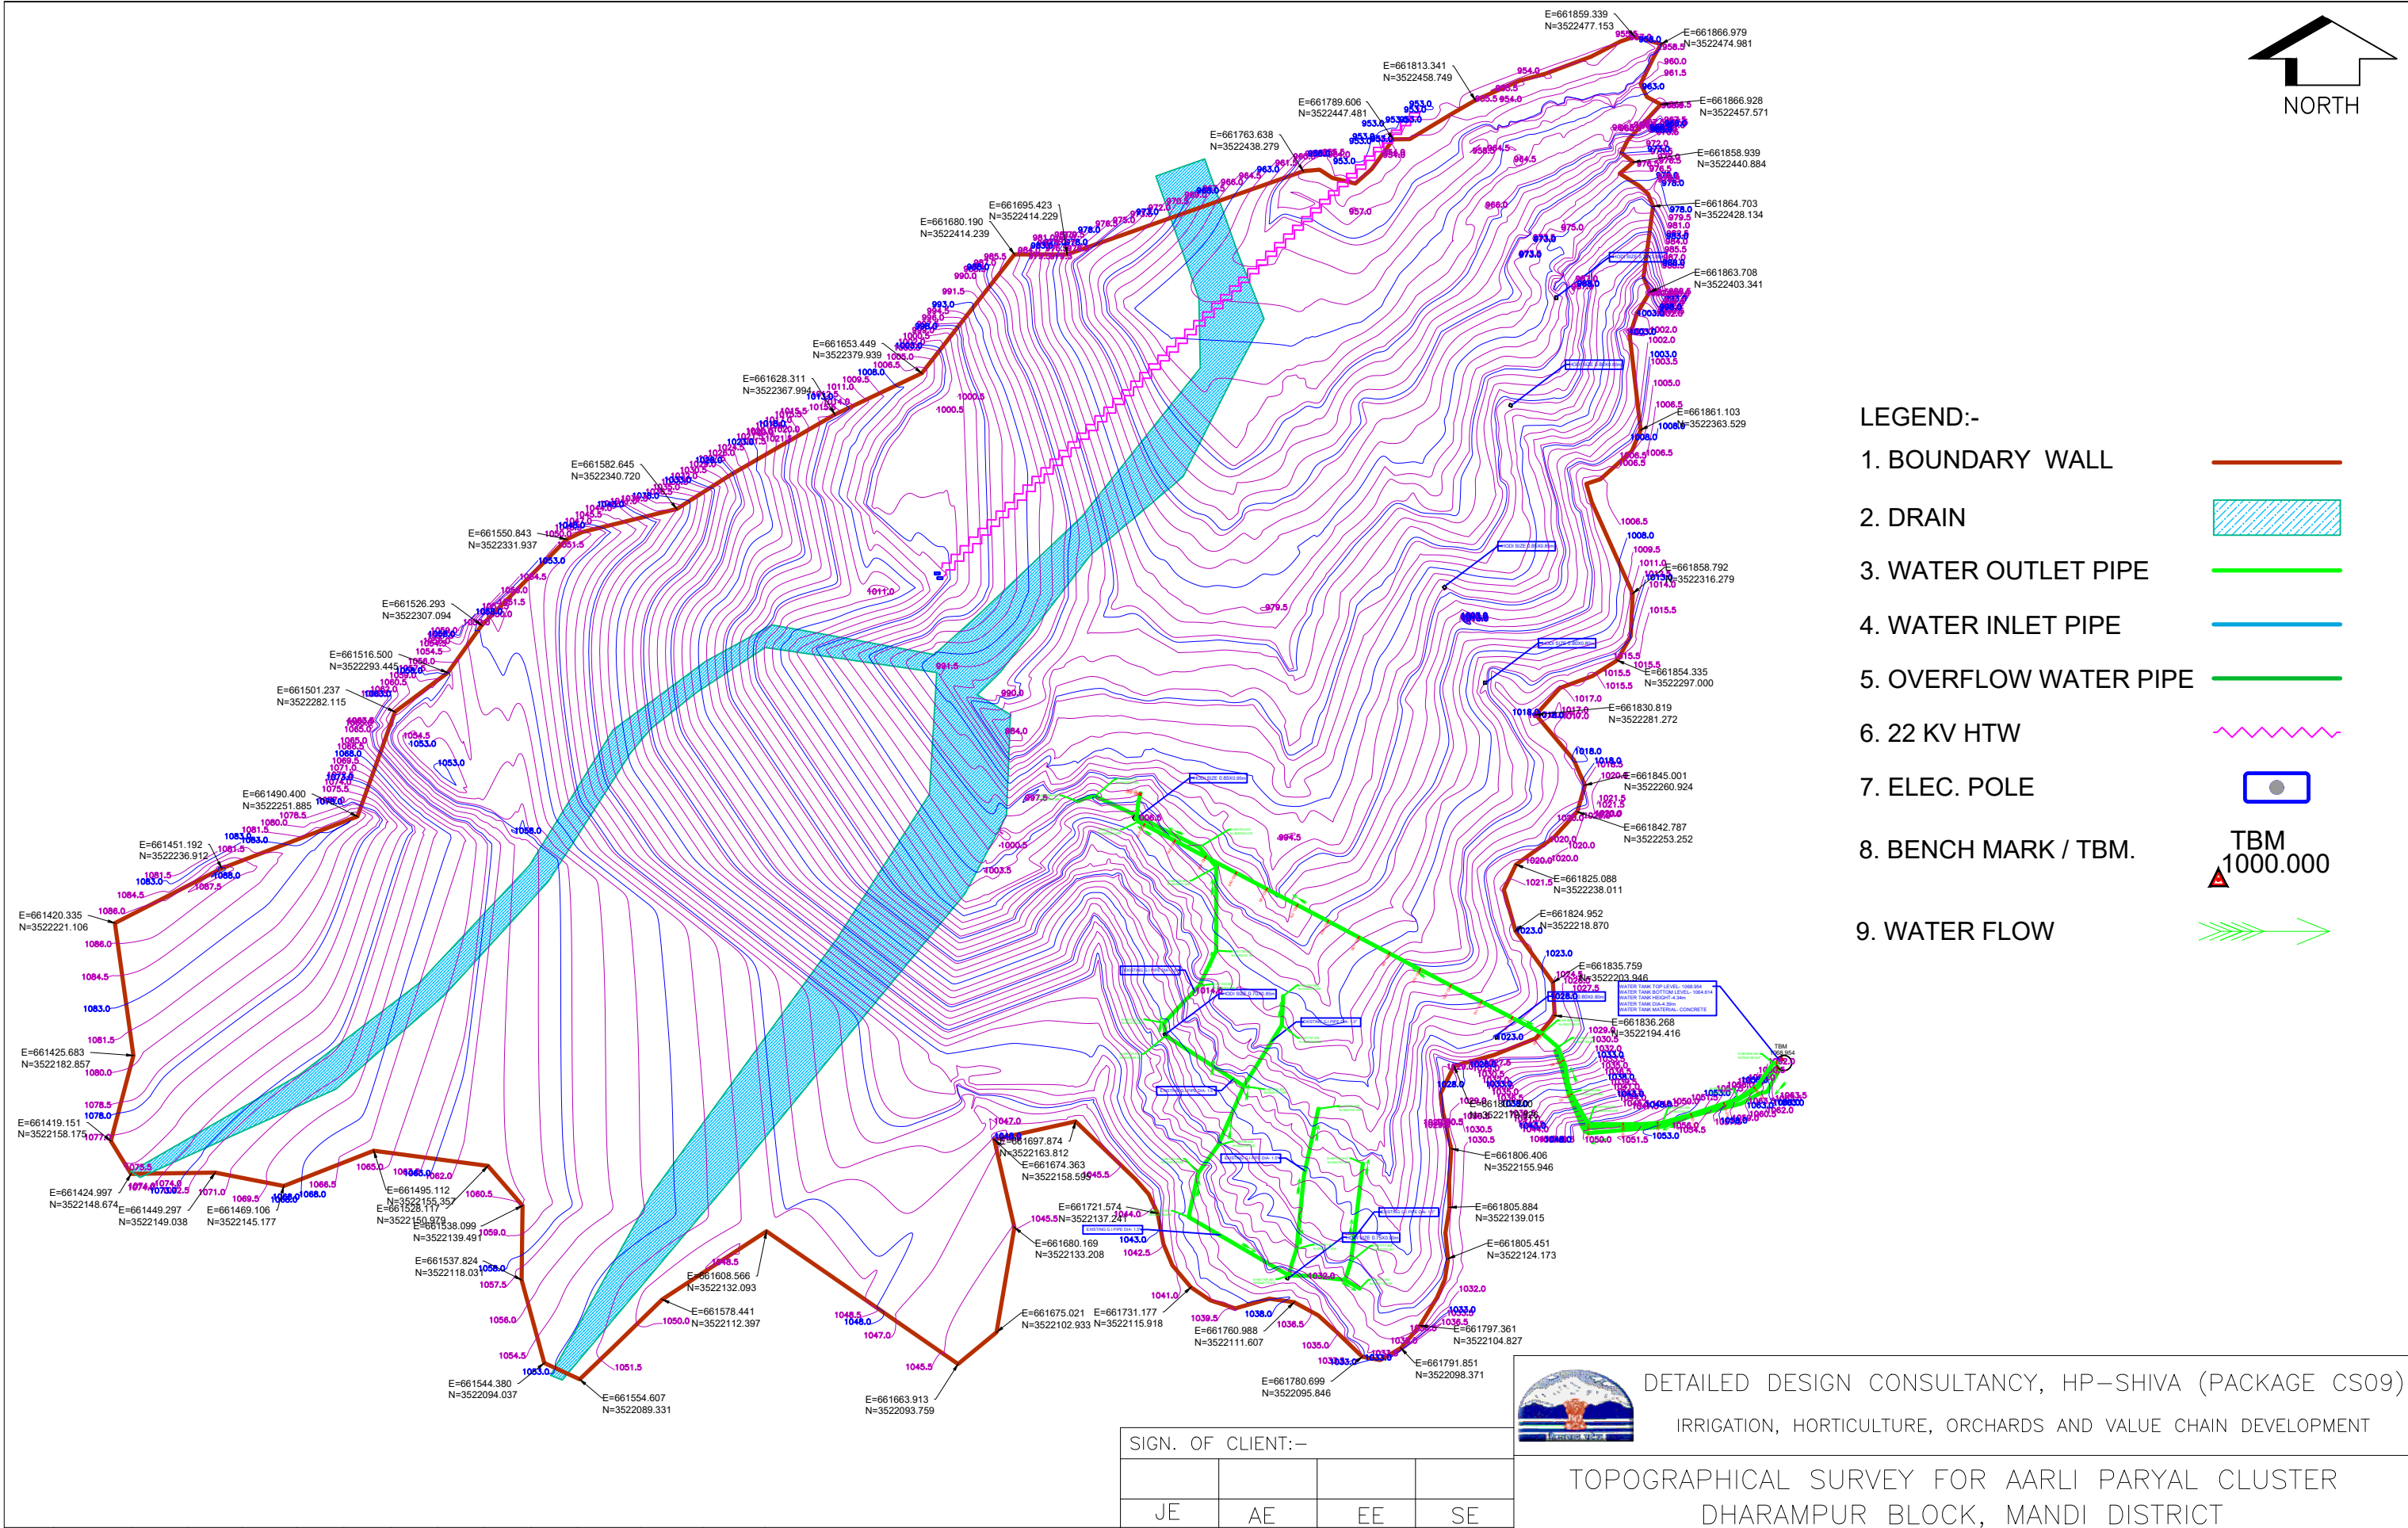


	SIGN.												
	INITIALS												
	REVISIONS												
P0	SIGN.												
	INITIALS	BSN	DVB	MJ							MK	DK	10-06-2022
	REVISIONS												
ISSUE		DRN	DSN	CHD	CV	EL	IC	ME			PE/PM	APPD	DATE
					Cleared								(dd-mm-yyyy)

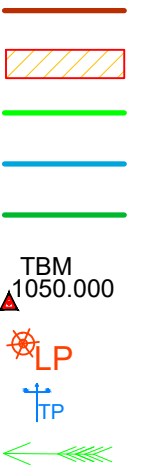

INFORMATION CONTAINED WITHIN 'HOLD' IS NOT
RELEASED FOR CONSTRUCTION / FABRICATION.
FIELD MUST GET DESIGN OFFICE TO CLEAR 'HOLDS'
IN TIME BEFORE PROCEEDING WITH ANY CONSTRUCTION/
FABRICATION WORK RELATED TO 'HOLDS'.

Proprietary Notice and Version Control This document contains confidential information for use only by the "Client"; for the Project under consideration, which is provided for the sole purpose of permitting the recipient to evaluate the information submitted hereunder. In consideration of receipt of this document; unless agreed to in contrary in the Contract; the recipient agrees to maintain such information in confidence and not to reproduce or otherwise disclose this information to any person outside the recipient's organization; except that there is no obligation to maintain the confidentiality of any information which was known to the recipient prior to receipt of such information from Tata Consulting Engineers Limited, or becomes publicly known through no fault of recipient, or Tata Consulting Engineers Limited, or is received without obligation of confidentiality from a third party owing no obligation of confidentiality to Tata Consulting Engineers Limited. All information given under this version over rides all and any kind of offers, assumptions, deliverables and contracts submitted verbally (and subsequently communicated in writing) or in writing or otherwise given under any and all previous version(s).

SCALE : NTS	DWG NO.	ISSUE
DC & DISC: DEL-CV	TCE.12503A-CV-3005-LM-32027	P0

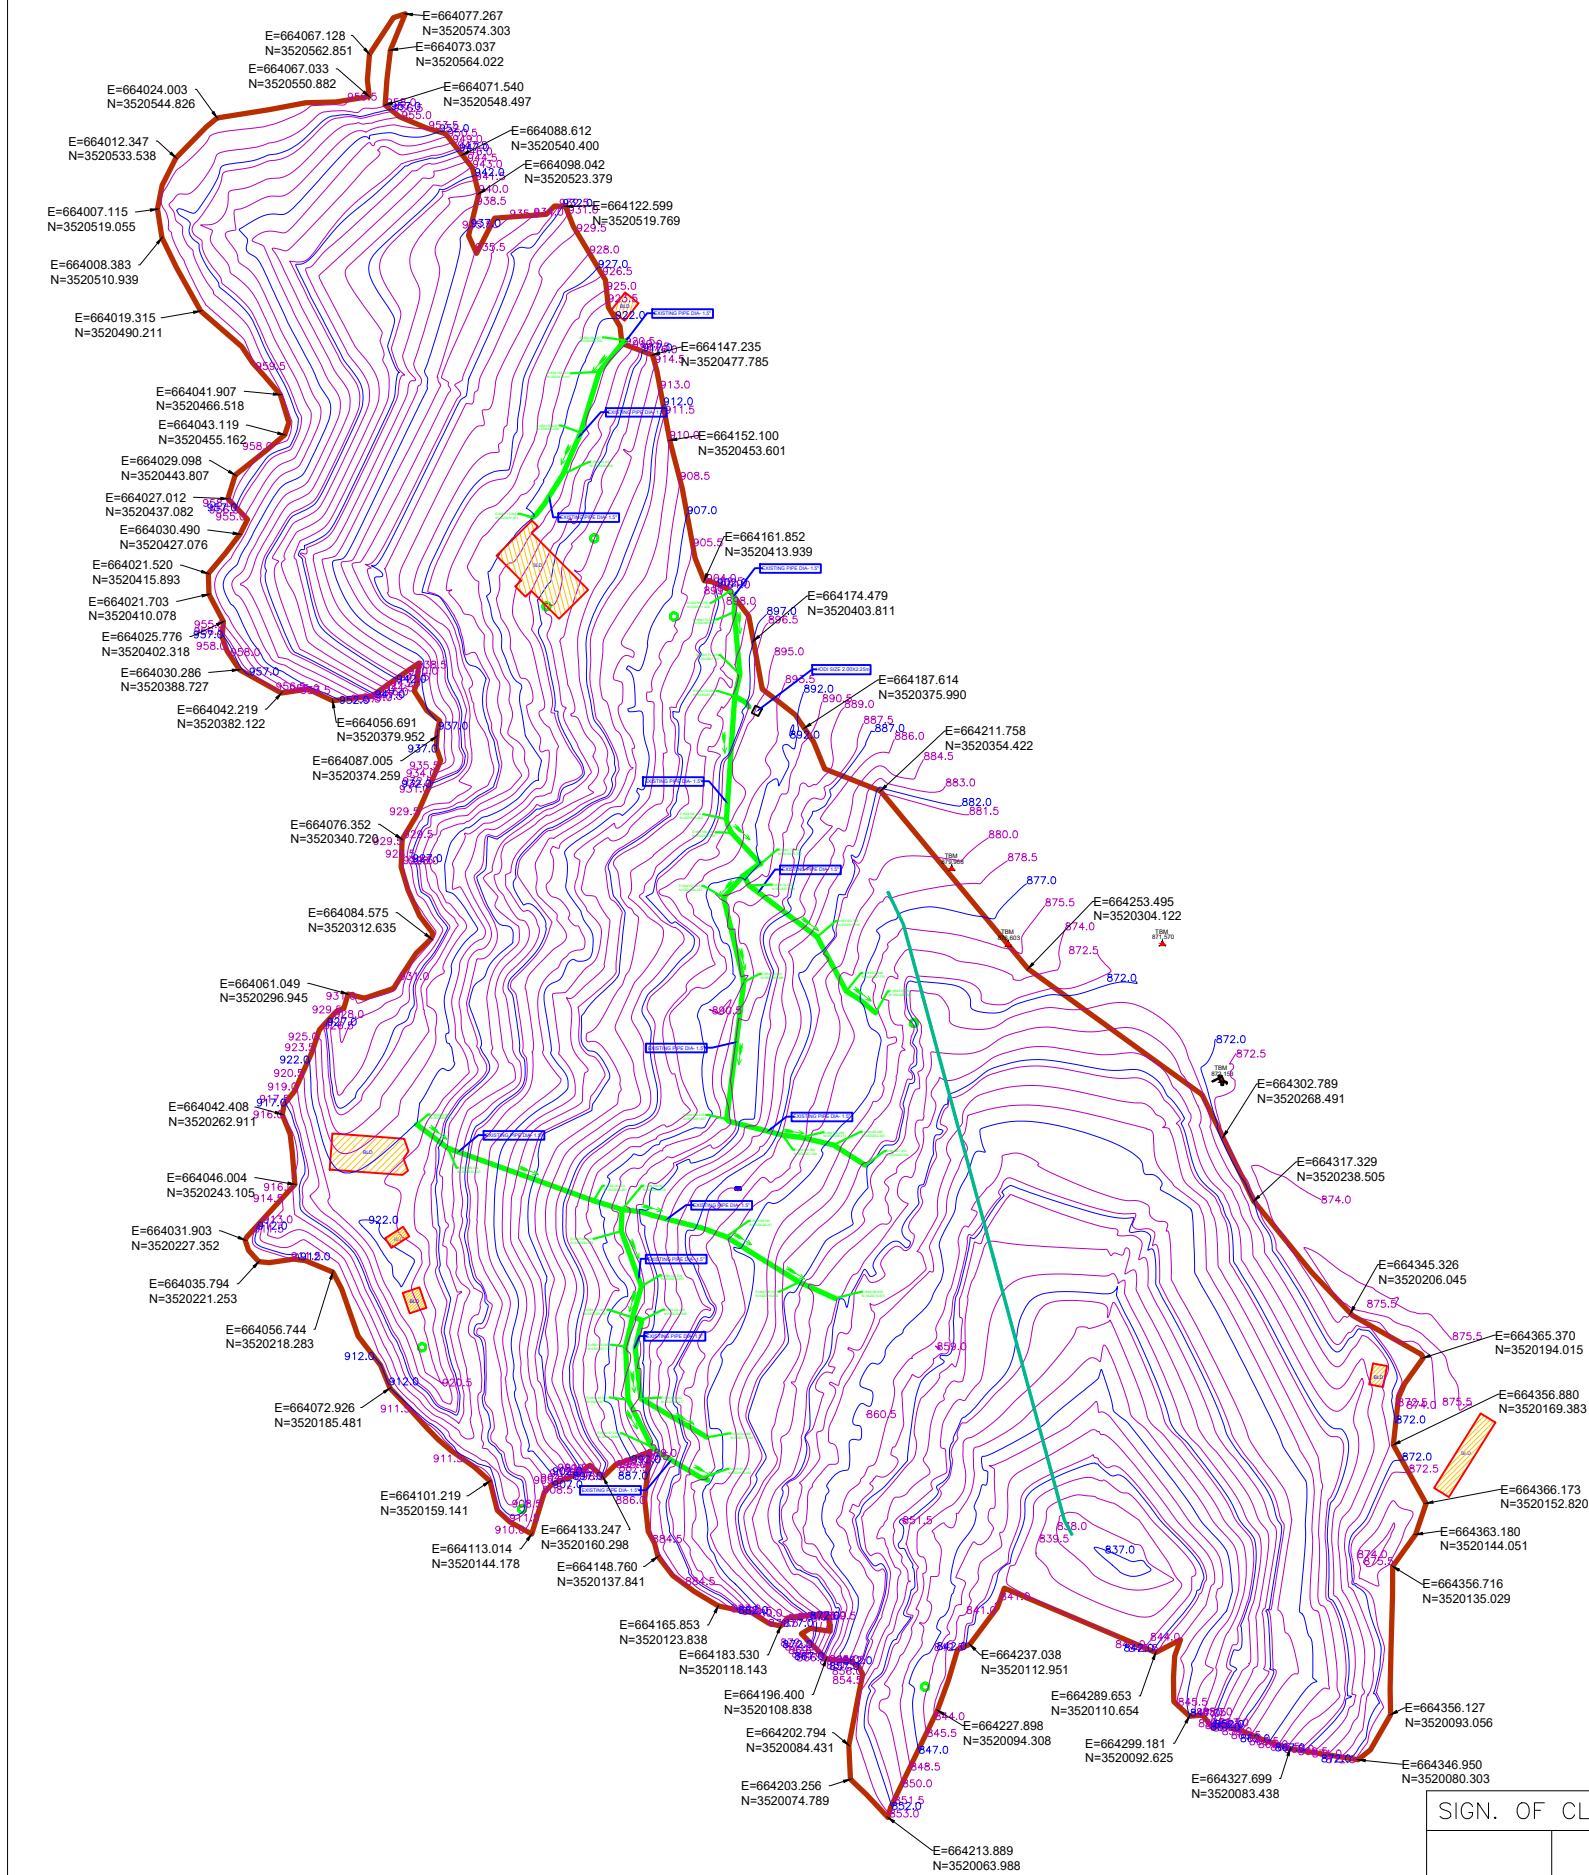

LEGEND:-

1. BOUNDARY WALL
2. BUILDING
3. DRAIN
4. WATER OUTLET PIPE
5. WATER INLET PIPE
6. OVERFLOW WATER PIPE
7. ELEC. POLE
8. HAND PUMP
9. TREE
10. BENCH MARK / TBM.
11. WATER FLOW

SIGN.										
PO										
ISSUE										

'P' (PRELIMINARY) ISSUES ARE NOT TO BE USED FOR CONSTRUCTION / FABRICATION BUT ARE ISSUED FOR LIMITED PURPOSES ONLY AS INDICATED IN THE SMALL BLOCK ABOVE THIS BLOCK.

CONSTRUCTION / FABRICATION WORK IS PERMITTED ON 'R' (RELEASED) ISSUES ONLY.

INFORMATION CONTAINED WITHIN 'HOLD' IS NOT RELEASED FOR CONSTRUCTION / FABRICATION. FIELD MUST GET 'DESIGN OFFICE TO CLEAR 'HOLD'S' IN TIME BEFORE PROCEEDING WITH ANY CONSTRUCTION/ FABRICATION WORK RELATED TO 'HOLD'S'.

SIGN. OF CLIENT:-

JE	AE	EE	SE
----	----	----	----

PURPOSE : FOR TENDER ONLY

DO NOT SCALE

Proprietary Notice and Version Control This document contains confidential information for use only by the "Client" ; for the Project under consideration, which is provided for the sole purpose of permitting the recipient to evaluate the information submitted hereunder in consideration of receipt of this document, unless agreed to in contrary in the Contract; the recipient agrees to maintain such information in confidence and to not reproduce or otherwise disclose this information to any person outside the recipient's organisation; except that there is no obligation to maintain the confidentiality of any information which was known to the recipient prior to receipt of such information from Tata Consulting Engineers Limited, or becomes publicly known through no fault of recipient, or Tata Consulting Engineers Limited, or is received without obligation of confidentiality from a third party owing no obligation of confidentiality to Tata Consulting Engineers Limited. All information given under this version over rides all and any kind of offers, assumptions, deliverables and contracts submitted verbally (and subsequently communicated in writing) or in writing or otherwise given under any and all previous version/s.

FILE NAME: 12503A-CV-32028-Rev-P0

DETAILED DESIGN CONSULTANCY, HP-SHIVA (PACKAGE CS09)

IRRIGATION, HORTICULTURE, ORCHARDS AND VALUE CHAIN DEVELOPMENT

TOPOGRAPHICAL SURVEY FOR TAROHLA CLUSTER

DHARAMPUR BLOCK, MANDI DISTRICT



TATA CONSULTING ENGINEERS LIMITED

MUMBAI

SCALE : NTS


DWG NO. TCE.12503A-CV-3005-LM-32028

ISSUE P0

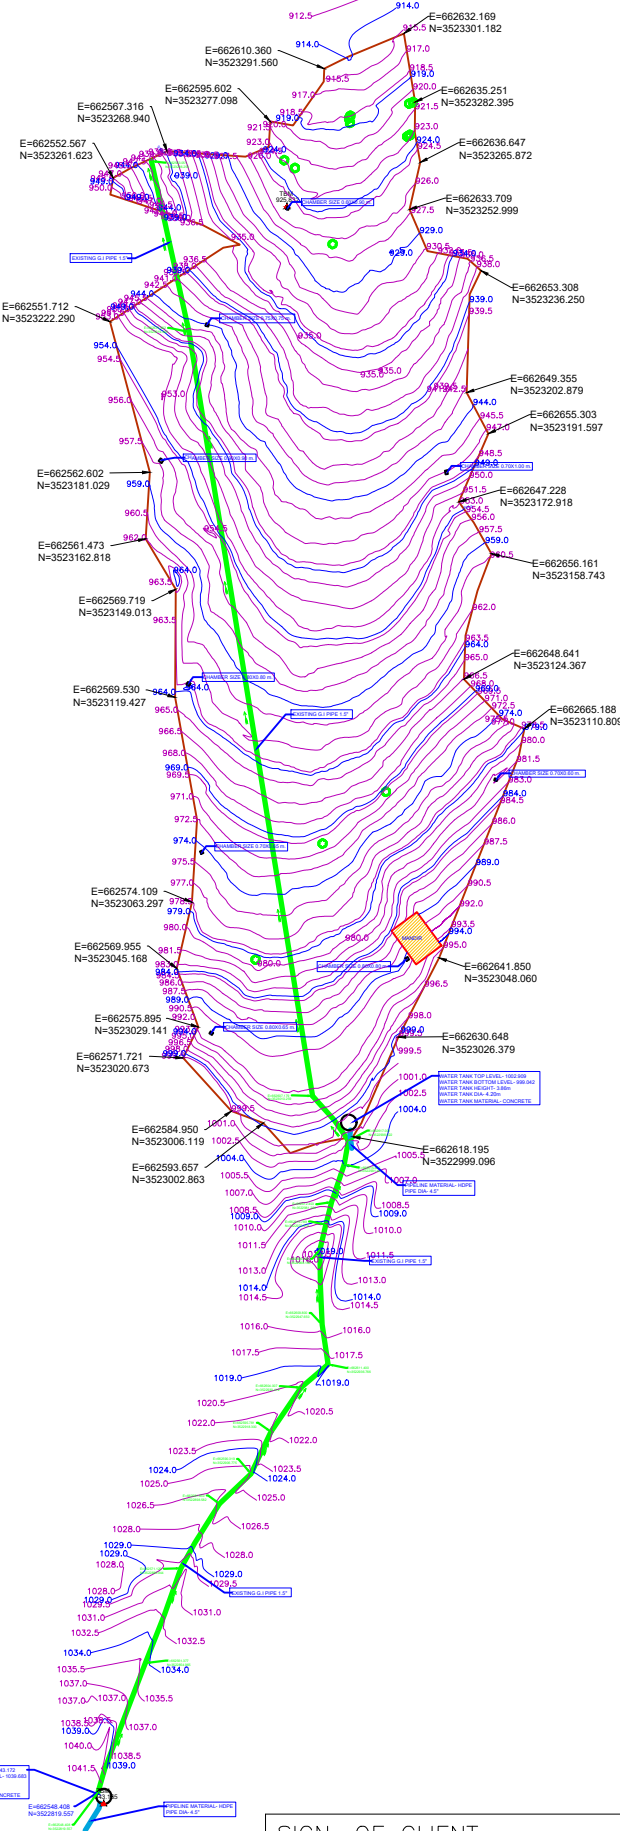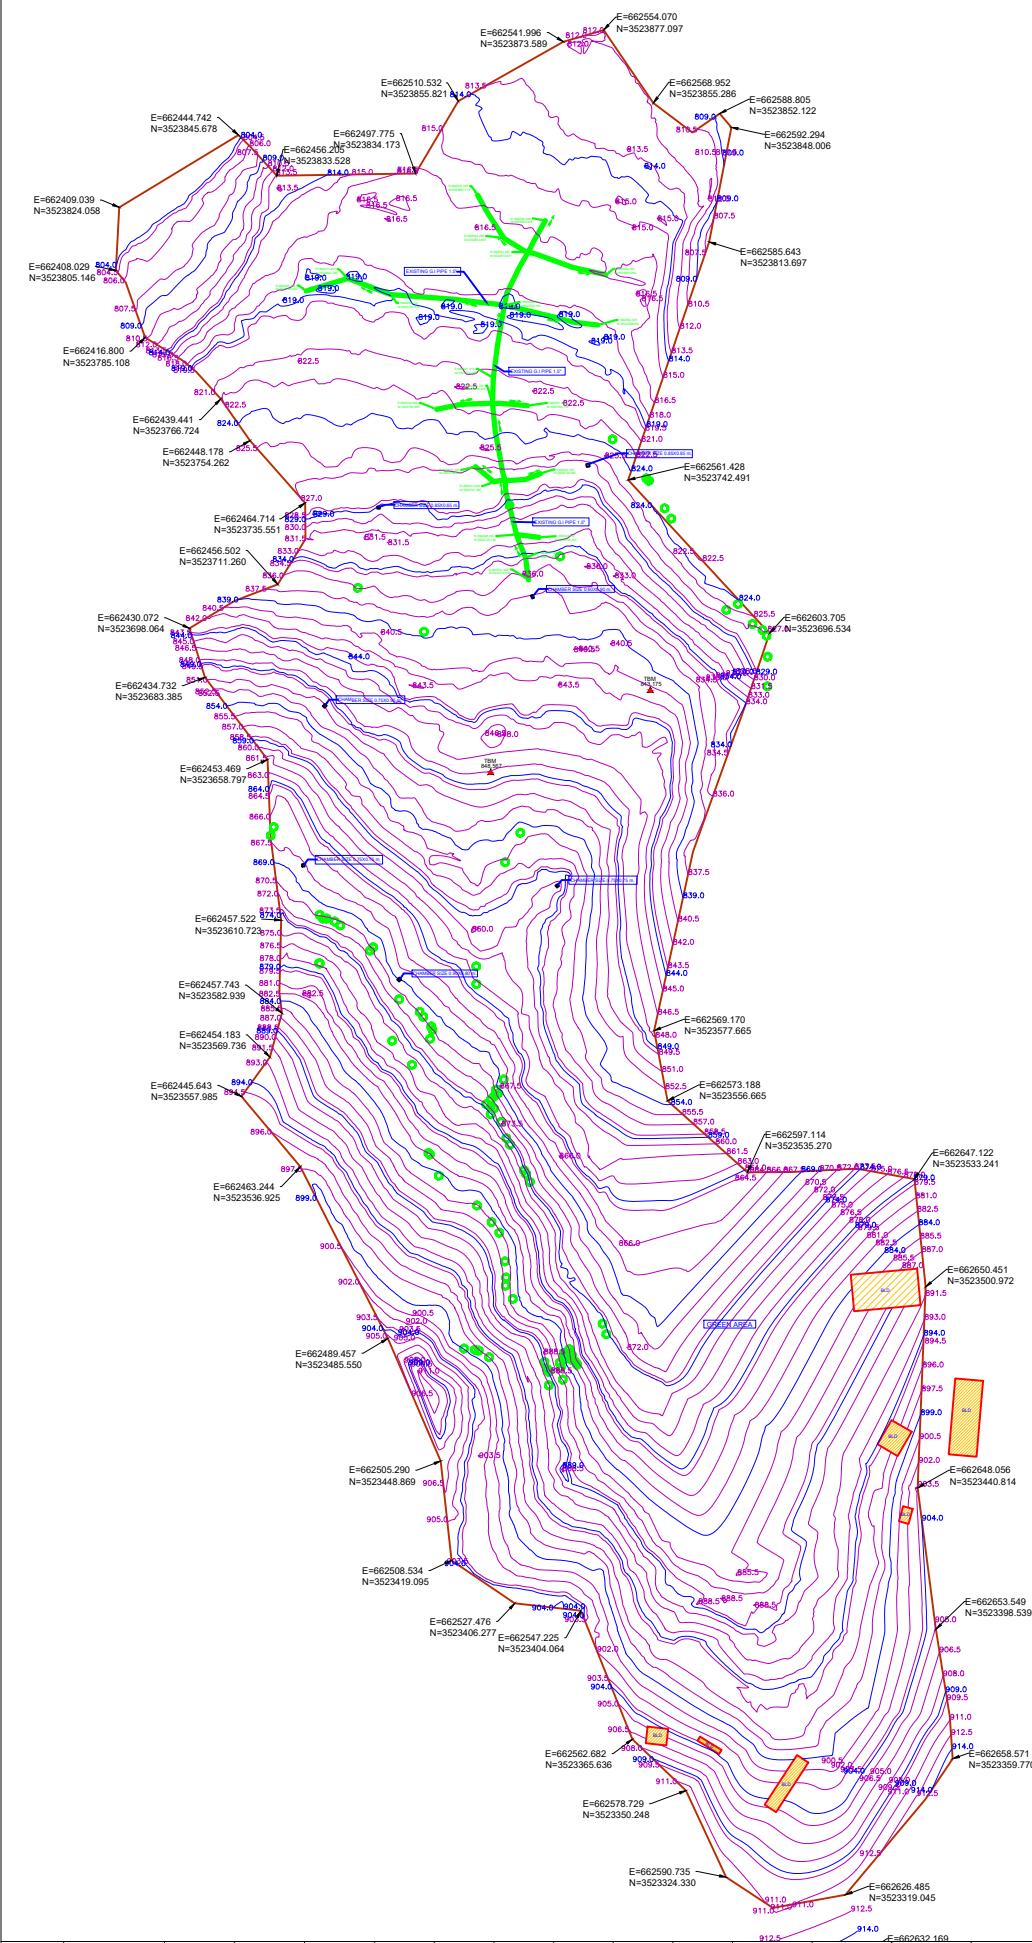

LEGEND:-

1. BOUNDARY WALL
2. BUILDING
3. HDPE WATER OUTLET PIPE
4. WATER INLET PIPE
5. OVERFLOW WATER PIPE
6. BENCH MARK / TBM.
7. WATER FLOW

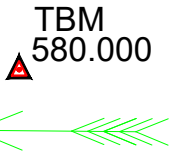

	SIGN.									
	INITIALS									
PO	SIGN.									
	BSN	DVB	MJ					MK	DK	10-06-2022
ISSUE	SIGN.									
	DRN	DSN	CHD	CV	EL	IC	ME	PE/PM	APPD	DATE (dd-mm-yyyy)
				CLEARED						

'P' (PRELIMINARY) ISSUES ARE NOT TO BE USED FOR CONSTRUCTION / FABRICATION BUT ARE ISSUED FOR LIMITED PURPOSES ONLY AS INDICATED IN THE SMALL BLOCK ABOVE THIS BLOCK.

CONSTRUCTION / FABRICATION WORK IS PERMITTED ON 'R' (RELEASED) ISSUES ONLY.

INFORMATION CONTAINED WITHIN 'HOLD' IS NOT RELEASED FOR CONSTRUCTION / FABRICATION. FIELD MUST GET 'DESIGN OFFICE TO CLEAR 'HOLD'S' IN TIME BEFORE PROCEEDING WITH ANY CONSTRUCTION/ FABRICATION WORK RELATED TO 'HOLD'S'.

SIGN. OF CLIENT:-			
JE	AE	EE	SE
PURPOSE : FOR TENDER ONLY			
DO NOT SCALE			
Proprietary Notice and Version Control This document contains confidential information for use only by the " Client " ; for the Project under consideration, which is provided for the sole purpose of permitting the recipient to evaluate the information submitted hereafter. In consideration of receipt of this document, unless agreed to in contrary in the Contract, the recipient agrees to maintain such information in confidence and to not reproduce or otherwise disclose this information to any person outside the recipient's organization; except that there is no obligation to maintain the confidentiality of any information which was known to the recipient prior to receipt of such information from Tata Consulting Engineers Limited, or becomes publicly known through no fault of recipient, or Tata Consulting Engineers Limited, or is received without obligation of confidentiality from a third party owing no obligation of confidentiality to Tata Consulting Engineers Limited. All information given under this version over rides all and any kind of offers, assumptions, deliverables and contracts submitted verbally (and subsequently communicated in writing) or in writing or otherwise given under any and all previous version/s.			
FILE NAME 12503A-CV-32029-Rev-PO			



DETAILED DESIGN CONSULTANCY, HP-SHIVA (PACKAGE CS09)

IRRIGATION, HORTICULTURE, ORCHARDS AND VALUE CHAIN DEVELOPMENT

TOPOGRAPHICAL SURVEY FOR TAROON CLUSTER
DHARAMPUR BLOCK, MANDI DISTRICT




TATA CONSULTING ENGINEERS LIMITED

MUMBAI

SCALE : NTS

DWG NO. TCE.12503A-CV-3005-LM-32029

ISSUE PO

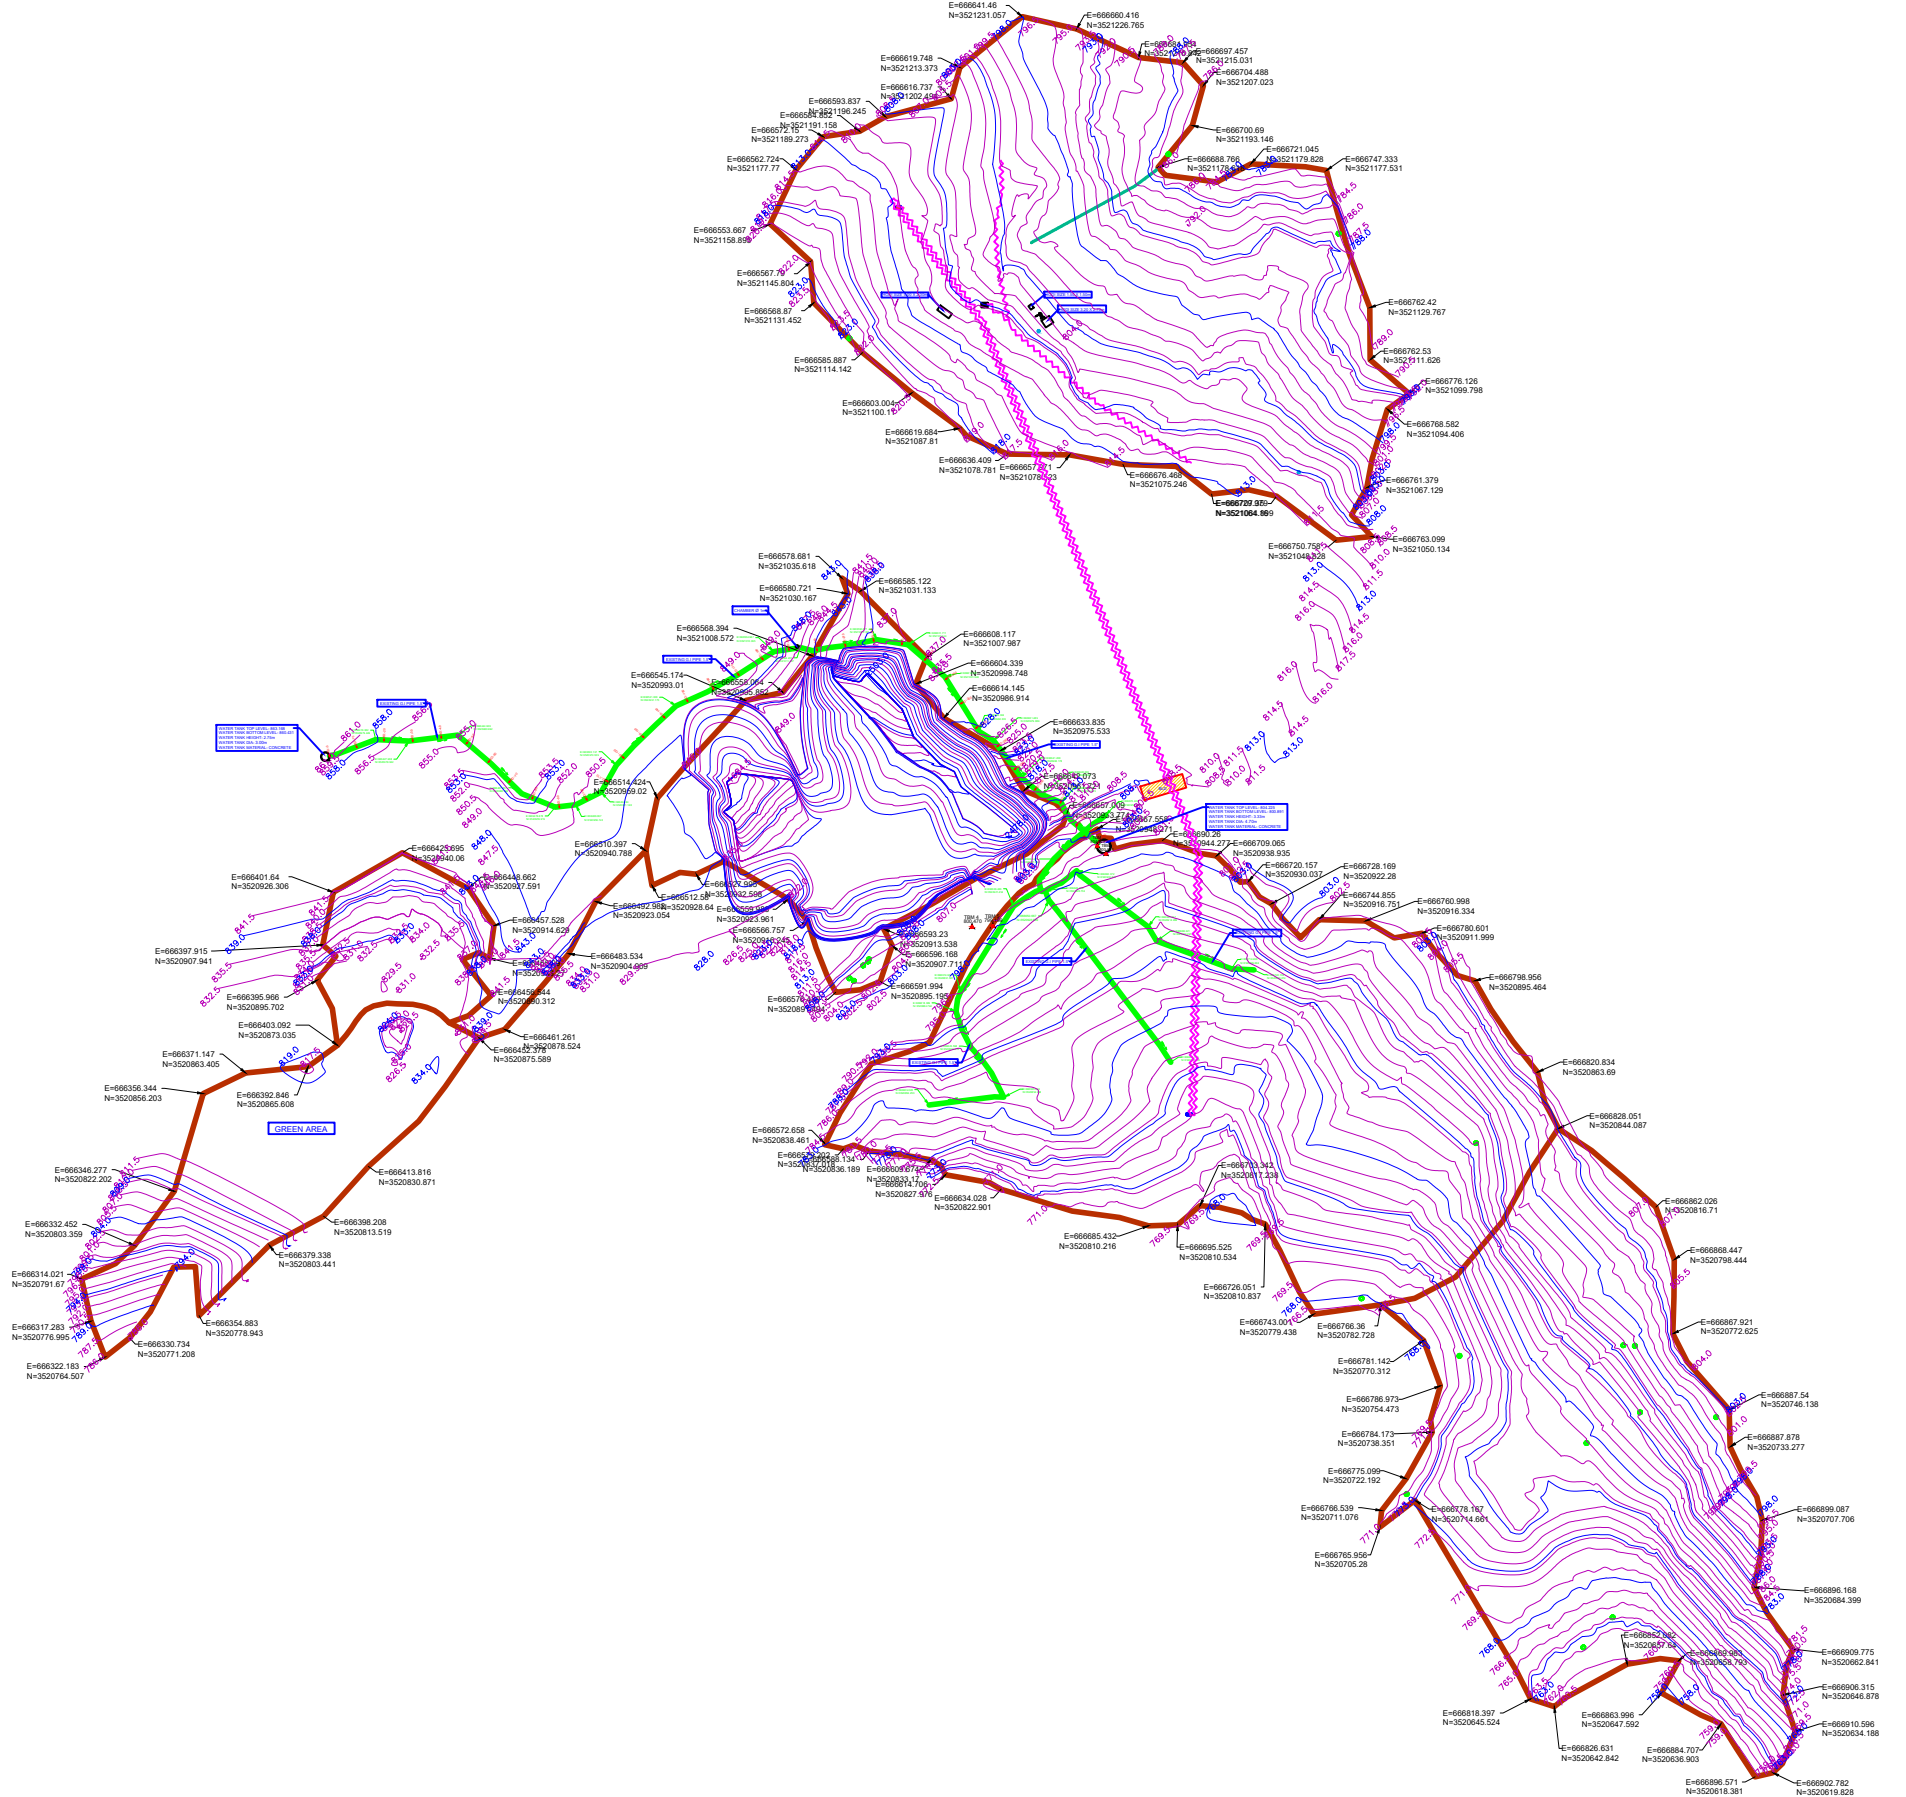

LEGEND:-

- 1. BOUNDARY WALL
- 2. FANCE
- 3. BUILDING
- 4. DRAIN
- 5. WATER OUTLET PIPE
- 6. WATER INLET PIPE
- 7. TREE
- 8. ELEC. POLE
- 9. T. WELL
- 10. LIGHT POLE
- 11. TRANSFORMER
- 12. HAND PUMP
- 13. 11KV LT WIRE
- 14. BENCH MARK / TBM.
- 15. WATER FLOW

SIGN.										
INITIALS										
REVISIONS										
SIGN.										
INITIALS										
REVISIONS										
ISSUE										

'P' (PRELIMINARY) ISSUES ARE NOT TO BE USED FOR CONSTRUCTION / FABRICATION BUT ARE ISSUED FOR LIMITED PURPOSES ONLY AS INDICATED IN THE SMALL BLOCK ABOVE THIS BLOCK.

CONSTRUCTION / FABRICATION WORK IS PERMITTED ON 'R' (RELEASED) ISSUES ONLY.

INFORMATION CONTAINED WITHIN 'HOLD' IS NOT RELEASED FOR CONSTRUCTION / FABRICATION. FIELD MUST GET DESIGN OFFICE TO CLEAR 'HOLDS' IN TIME BEFORE PROCEEDING WITH ANY CONSTRUCTION/ FABRICATION WORK RELATED TO 'HOLDS'.

SIGN. OF CLIENT:-			
JE	AE	EE	SE
PURPOSE : FOR TENDER ONLY			
DO NOT SCALE			
Proprietary Notice and Version Control This document contains confidential information for use only by the " Client " ; for the Project under consideration, which is provided for the sole purpose of permitting the recipient to evaluate the information submitted herewith. In consideration of receipt of this document, unless agreed to in contrary in the Contract, the recipient agrees to maintain such information in confidence and to not reproduce or otherwise disclose this information to any person outside the recipient's organization; except that there is no obligation to maintain the confidentiality of any information which was known to the recipient prior to receipt of such information from Tata Consulting Engineers Limited, or becomes publicly known through no fault of recipient, or Tata Consulting Engineers Limited, or is received without obligation of confidentiality from a third party owing no obligation of confidentiality to Tata Consulting Engineers Limited. All information given under this version over rides all and any kind of others, assumptions, deliverables and contracts submitted verbally (and subsequently communicated in writing) or in writing or otherwise given under any and all previous version/s.			
FILE NAME 12503A-CV-32030-Rev-P0			



DETAILED DESIGN CONSULTANCY, HP-SHIVA (PACKAGE CS09)

IRRIGATION, HORTICULTURE, ORCHARDS AND VALUE CHAIN DEVELOPMENT

TOPOGRAPHICAL SURVEY FOR CHHAPANU CLUSTER

DHARAMPUR BLOCK, MANDI DISTRICT




TATA CONSULTING ENGINEERS LIMITED

MUMBAI

SCALE : NTS

DWG NO. TCE.12503A-CV-3005-LM-32030

ISSUE PO

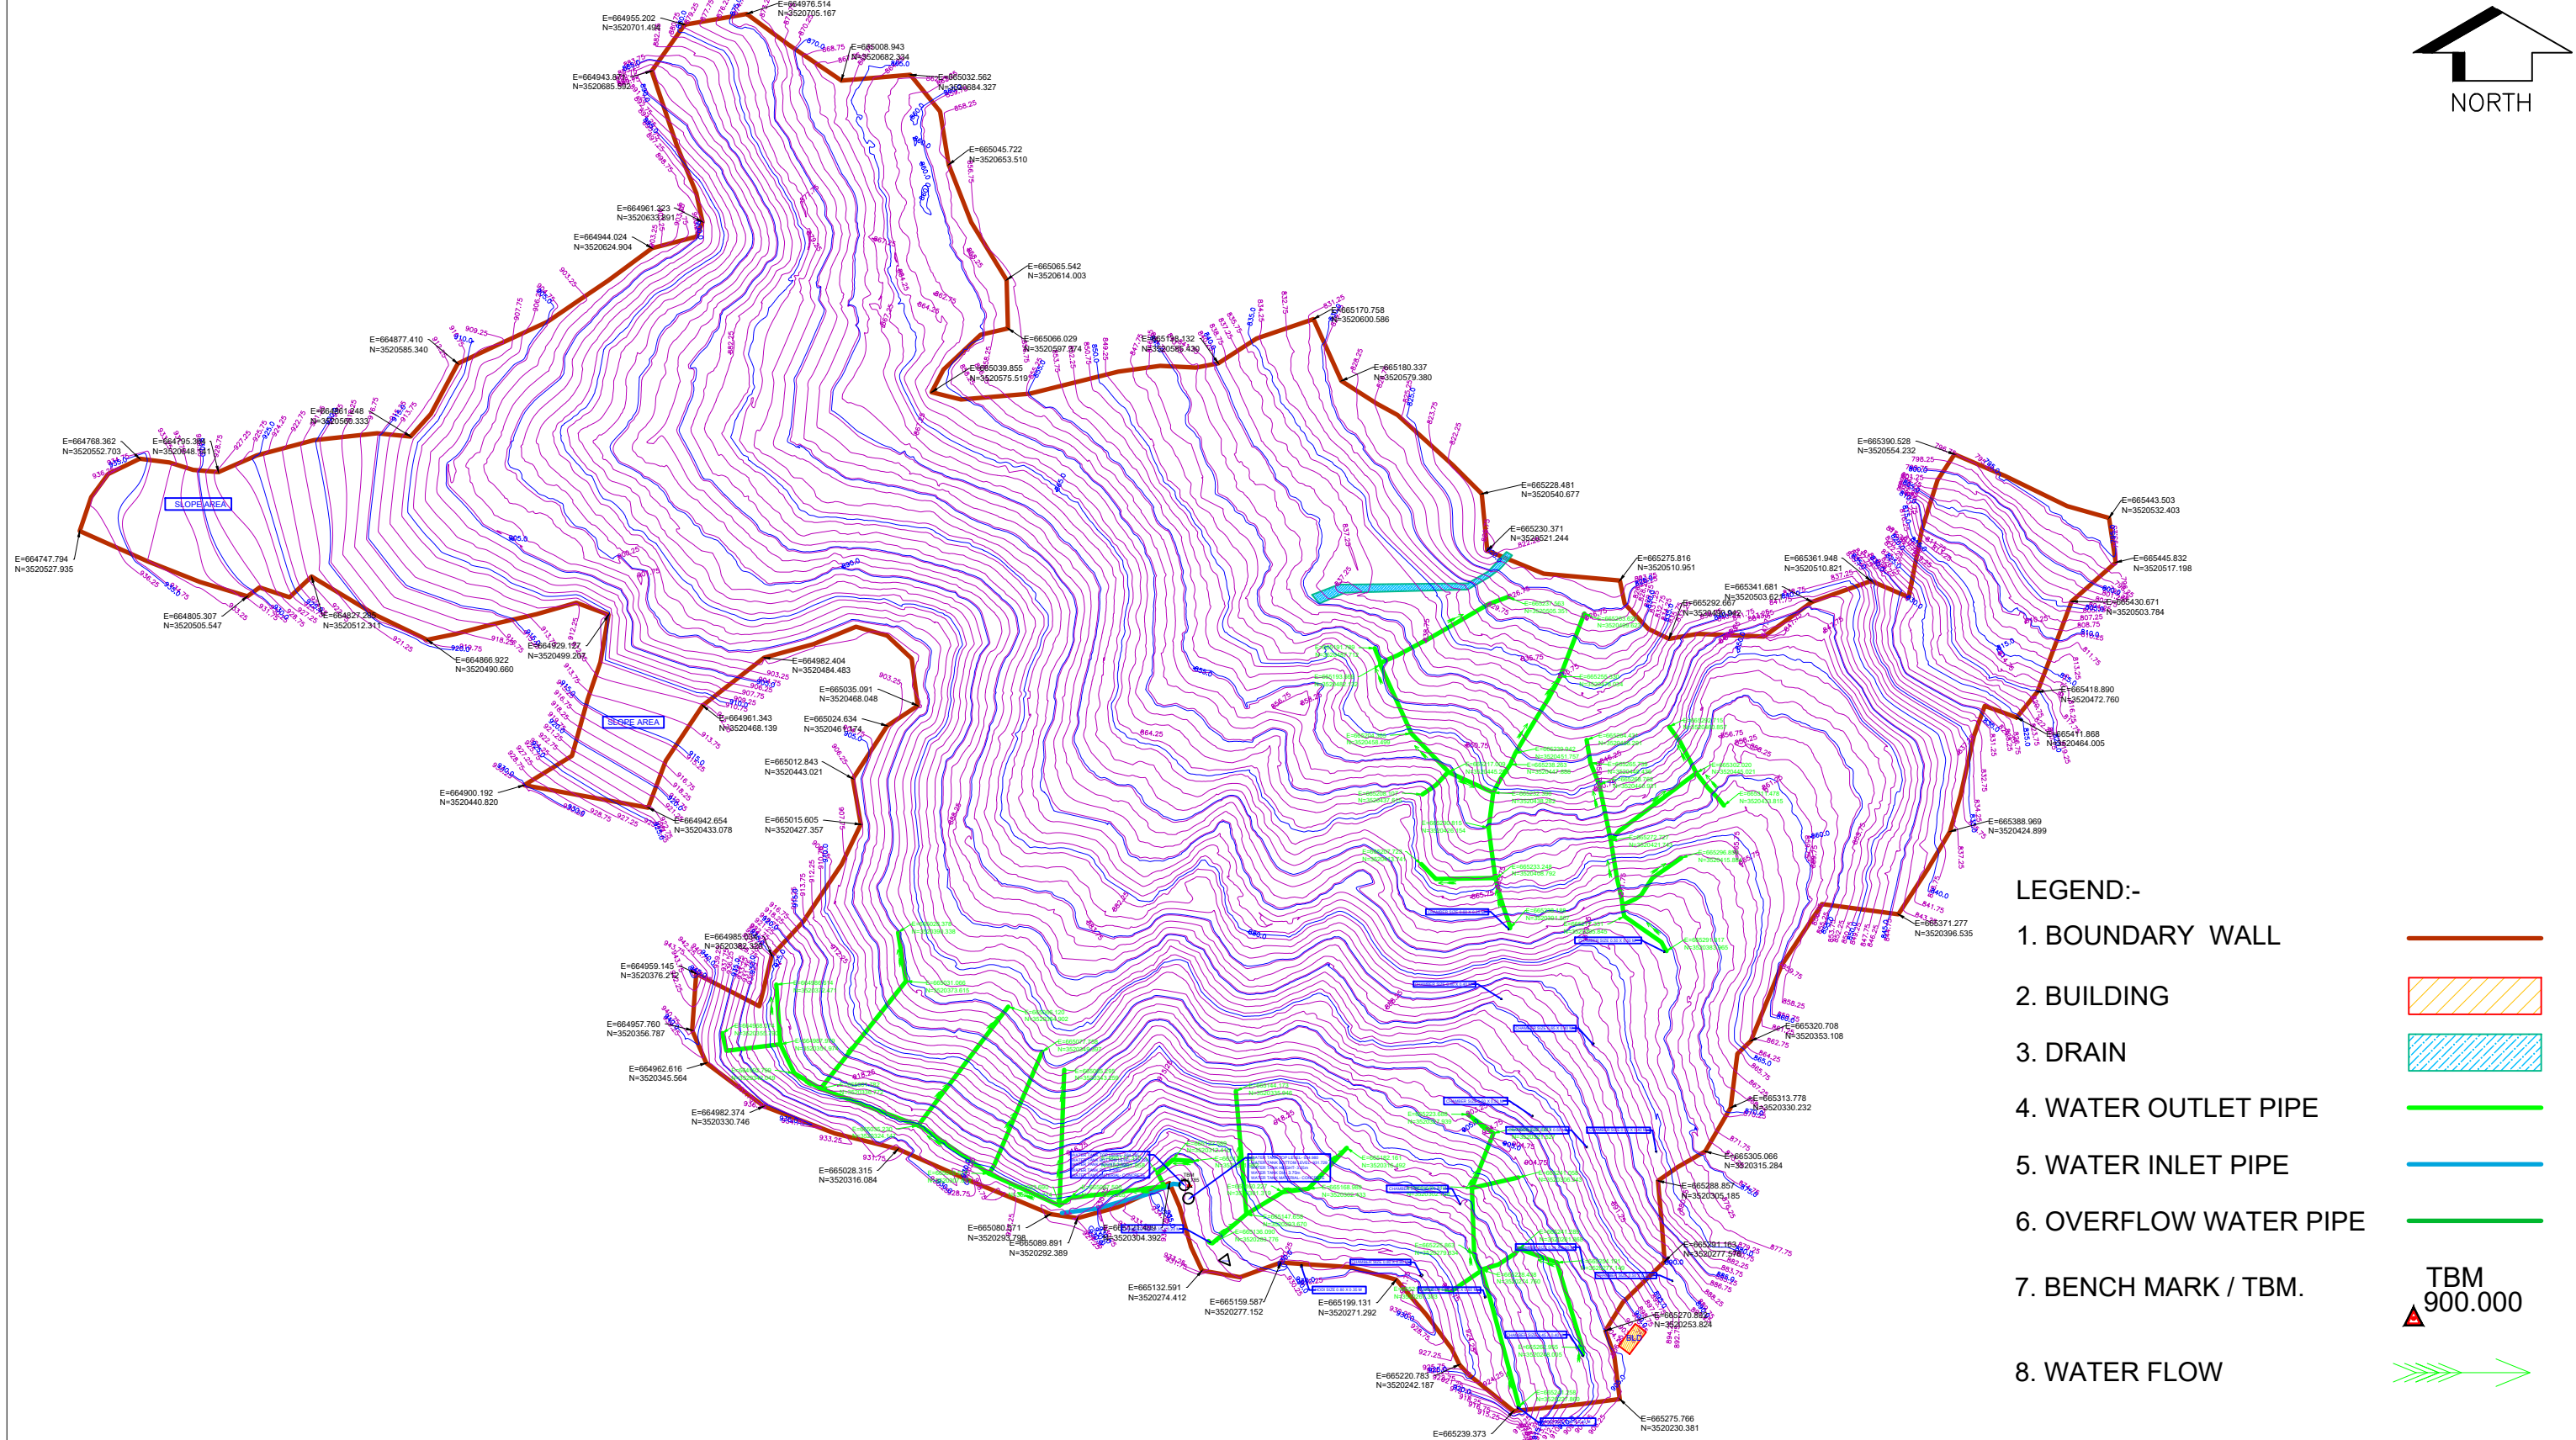

8. WATER FLOW



TOPOGRAPHICAL SURVEY FOR BANWAAR KALAAN CLUSTER
DHARAMPUR BLOCK, MANDI DISTRICT



SSUE DO


'P' (PRELIMINARY) ISSUES ARE NOT TO BE USED FOR CONSTRUCTION / FABRICATION BUT ARE ISSUED FOR LIMITED PURPOSES ONLY AS INDICATED IN THE SMALL BLOCK ABOVE THIS BLOCK.

CONSTRUCTION / FABRICATION WORK IS PERMITTED ON 'R' (RELEASED) ISSUES ONLY.

INFORMATION CONTAINED WITHIN 'HOLD' IS NOT RELEASED FOR CONSTRUCTION / FABRICATION. FIELD MUST GET DESIGN OFFICE TO CLEAR 'HOLDS' IN TIME BEFORE PROCEEDING WITH ANY CONSTRUCTION/ FABRICATION WORK RELATED TO 'HOLDS'.

Proprietary Notice and Version Control: This document contains confidential information for use only by the Client. For the Project under consideration, which is provided for the sole purpose of permitting the recipient to evaluate the information submitted herewith. In consideration of receipt of this document, unless agreed to in contrary in this Contract, the recipient agrees to maintain such information in confidence and to not reproduce or otherwise disclose this information to any person outside the recipient's organization; except that there is no obligation to maintain the confidentiality of any information which was known to the recipient prior to receipt of such information from Tata Consulting Engineers Limited, or becomes publicly known through no fault of recipient, or Tata Consulting Engineers Limited, or is received without obligation of confidentiality from a third party upon no obligation of confidentiality to Tata Consulting Engineers Limited. All information given under this version over rides all and any of other offers, assumptions, deliverables and contracts submitted verbally (and subsequently communicated in writing) or in writing or otherwise given under any and all previous version/s.

SIZE-A3	
---------	--

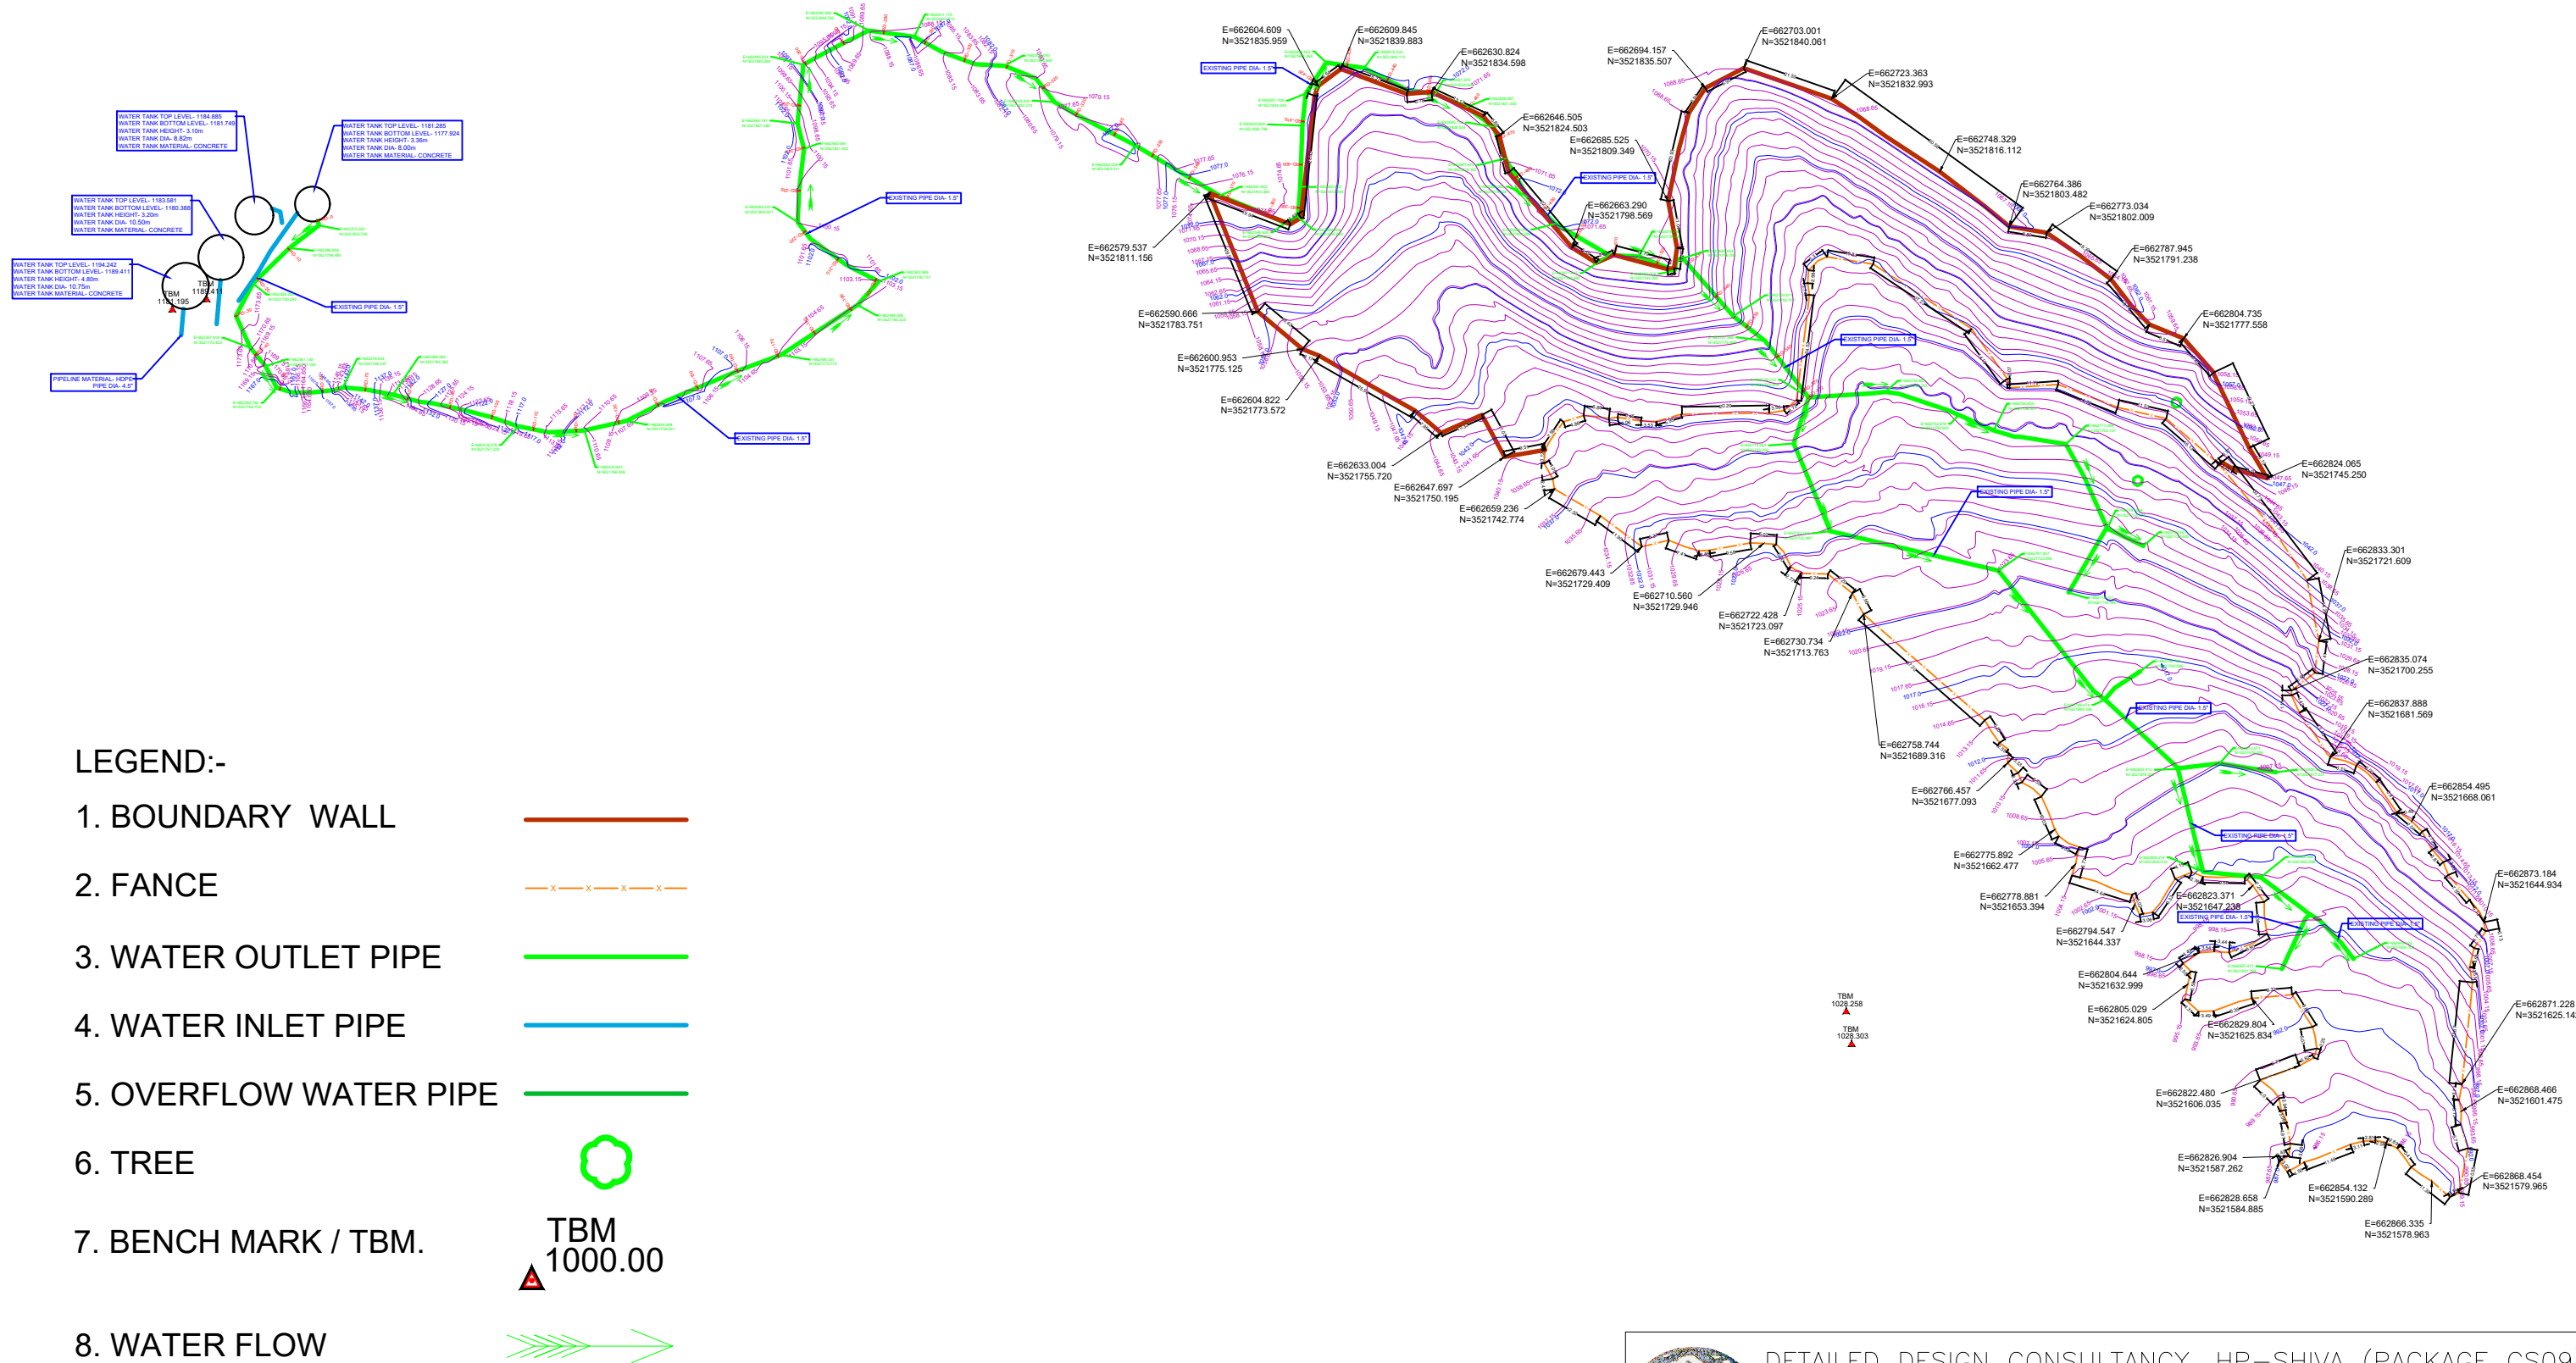

LEGEND:-

- BOUNDARY WALL
- FENCE
- WATER OUTLET PIPE
- WATER INLET PIPE
- OVERFLOW WATER PIPE
- TREE
- BENCH MARK / TBM.
- WATER FLOW

SIGN.										
PO										
ISSUE										

'P' (PRELIMINARY) ISSUES ARE NOT TO BE USED FOR CONSTRUCTION / FABRICATION BUT ARE ISSUED FOR LIMITED PURPOSES ONLY AS INDICATED IN THE SMALL BLOCK ABOVE THIS BLOCK.

CONSTRUCTION / FABRICATION WORK IS PERMITTED ON 'R' (RELEASED) ISSUES ONLY.

INFORMATION CONTAINED WITHIN 'HOLD' IS NOT RELEASED FOR CONSTRUCTION / FABRICATION. FIELD MUST GET DESIGN OFFICE TO CLEAR 'HOLDS' IN TIME BEFORE PROCEEDING WITH ANY CONSTRUCTION/ FABRICATION WORK RELATED TO 'HOLDS'.

SIGN. OF CLIENT:-

JE	AE	EE	SE
PURPOSE : FOR TENDER ONLY			
DO NOT SCALE			
Proprietary Notice and Version Control This document contains confidential information for use only by the "Client" ; for the Project under consideration, which is provided for the sole purpose of permitting the recipient to evaluate the information submitted herewith. In consideration of receipt of this document, unless agreed to in contrary in the Contract, the recipient agrees to maintain such information in confidence and to not reproduce or otherwise disclose this information to any person outside the recipient's organisation, except that there is no obligation to maintain the confidentiality of any information which was known to the recipient prior to receipt of such information from Tata Consulting Engineers Limited, or becomes publicly known through no fault of recipient, or Tata Consulting Engineers Limited, or is received without obligation of confidentiality from a third party owing no obligation of confidentiality to Tata Consulting Engineers Limited. All information given under this version over rides all and any kind of offers, assumptions, deliverables and contracts submitted verbally (and subsequently communicated in writing) or in writing or otherwise given under any and all previous version/s.			
FILE NAME : 12503A-CV-32032-Rev-PO			



DETAILED DESIGN CONSULTANCY, HP-SHIVA (PACKAGE CS09)

IRRIGATION, HORTICULTURE, ORCHARDS AND VALUE CHAIN DEVELOPMENT

TOPOGRAPHICAL SURVEY FOR DHARDI-1 CLUSTER


DHARAMPUR BLOCK, MANDI DISTRICT




TATA CONSULTING ENGINEERS LIMITED

MUMBAI

SCALE : NTS	DWG NO. TCE.12503A-CV-3005-LM-32032	ISSUE PO
DC & DISC : DEL-CV		

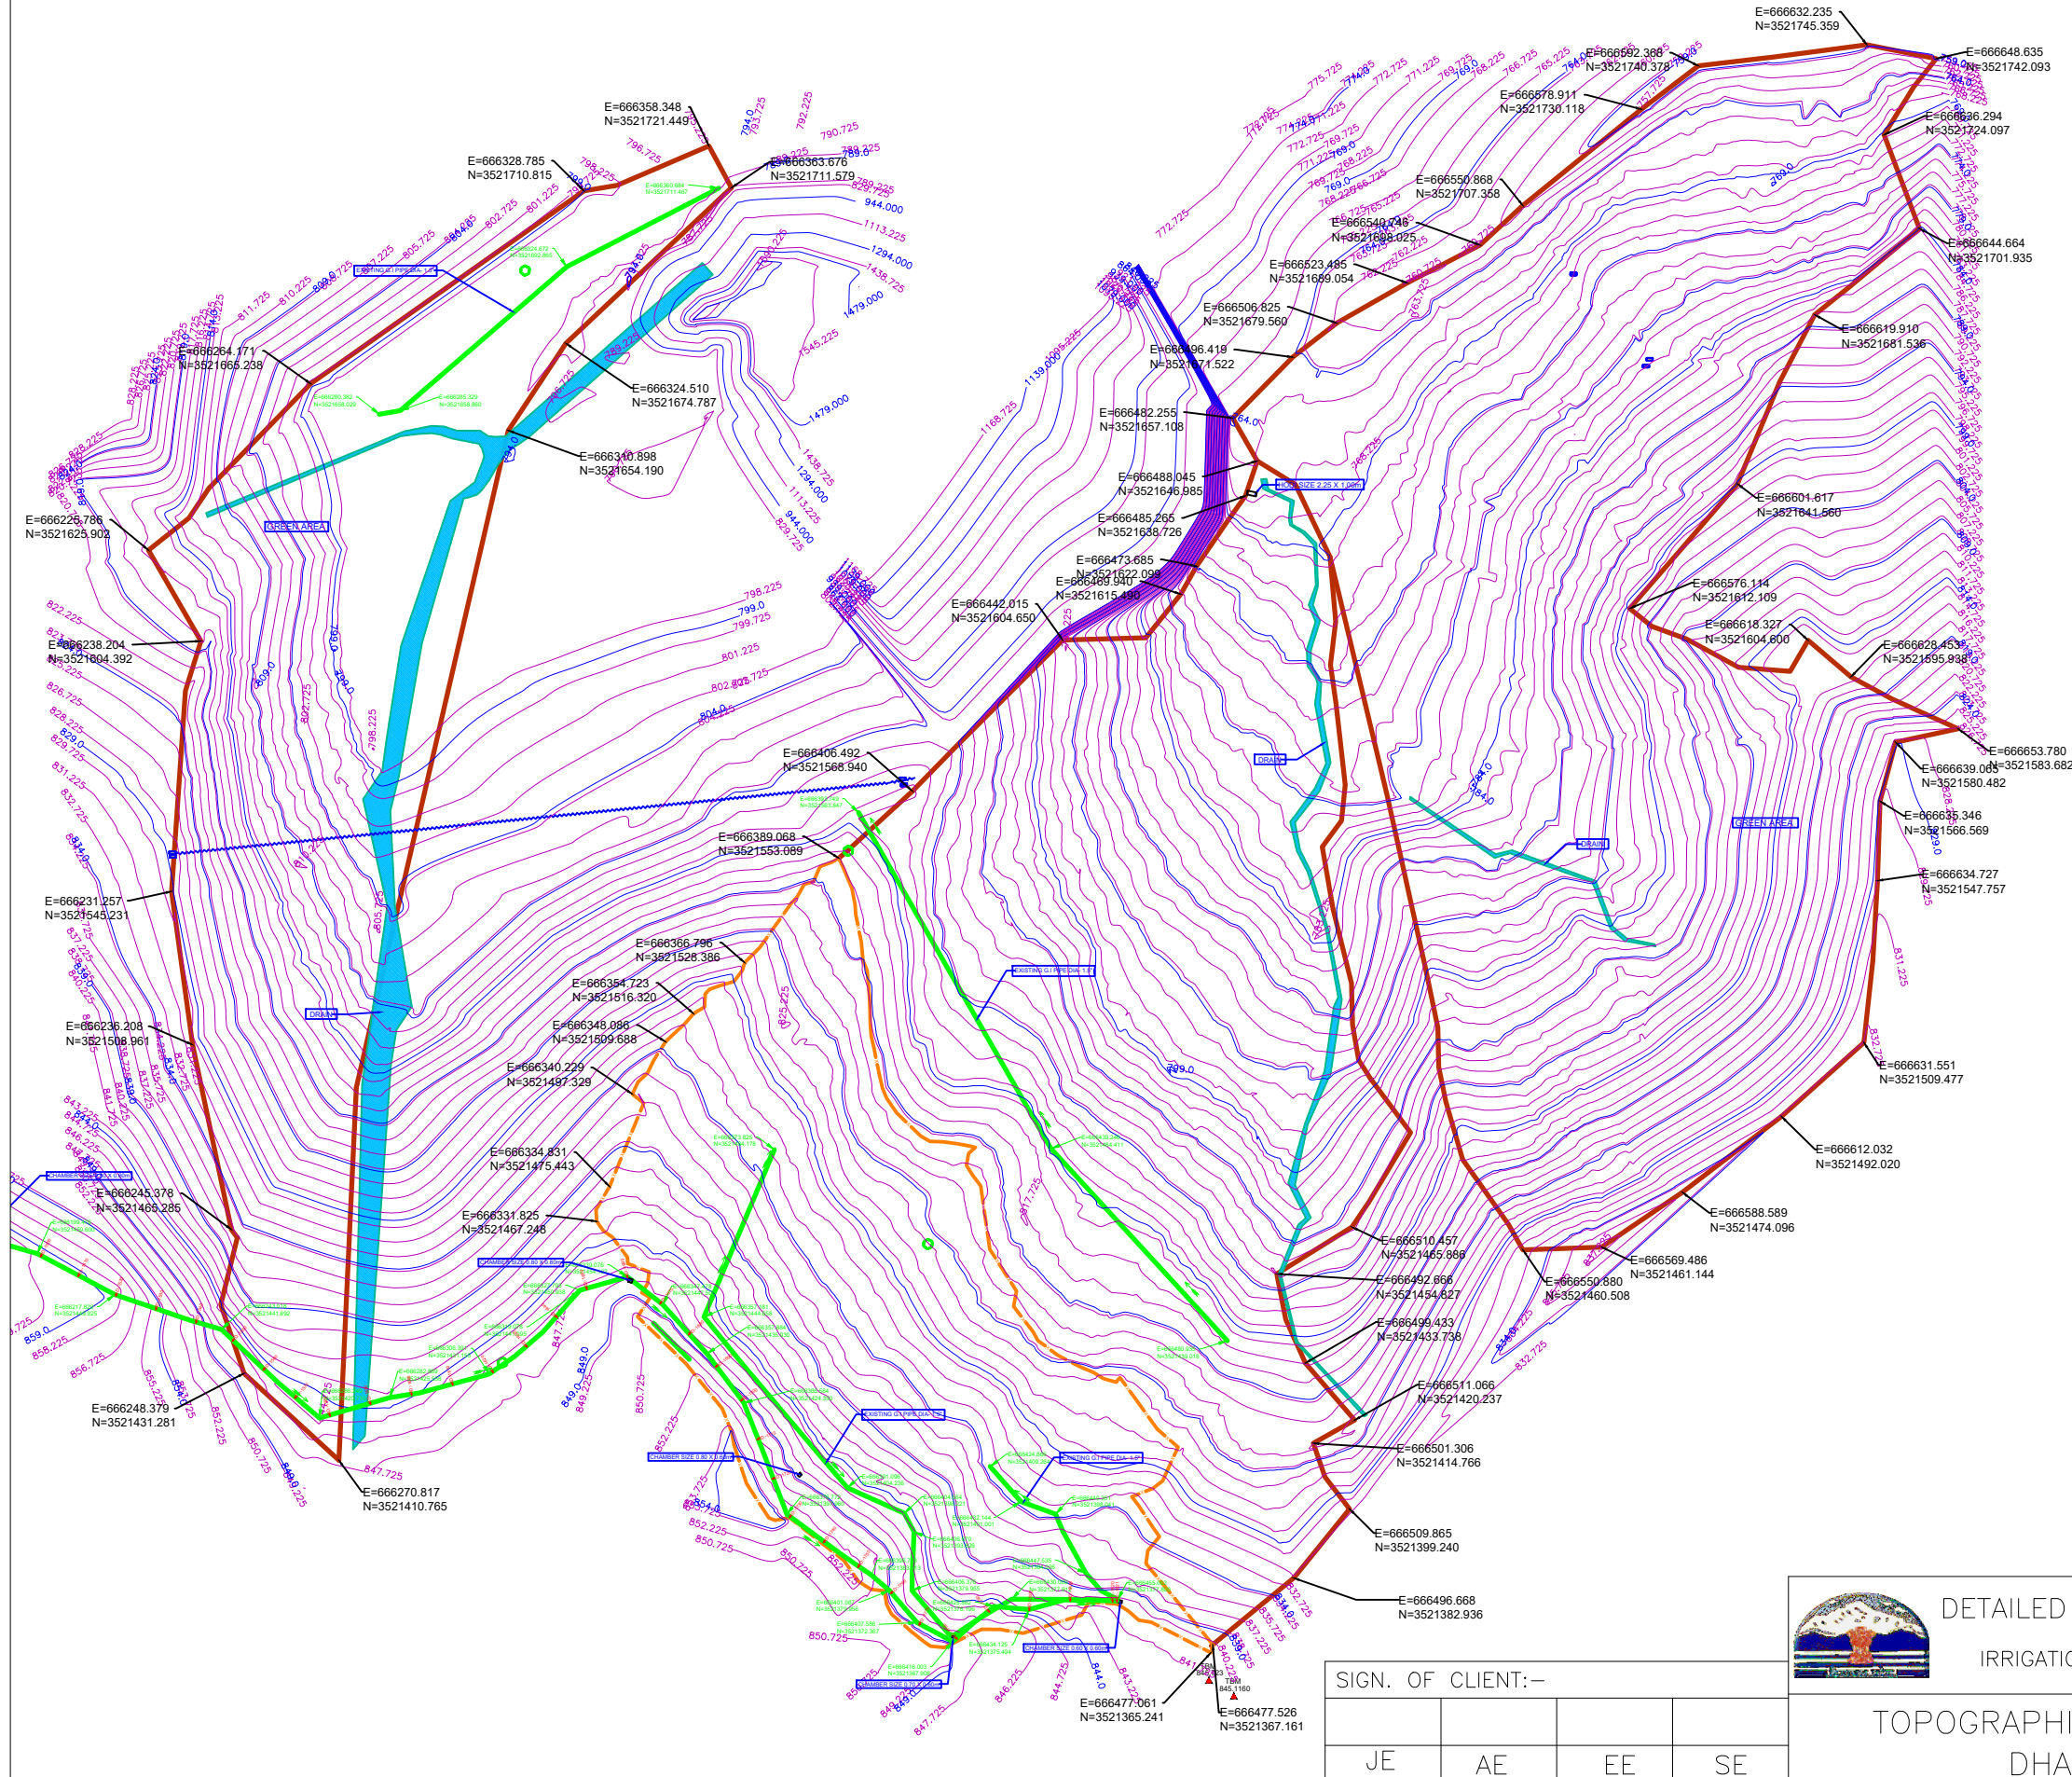


10. WATER FLOW

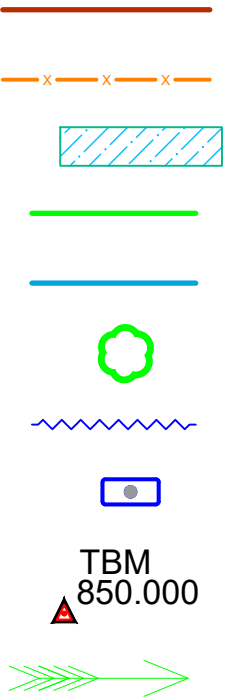


'P' (PRELIMINARY) ISSUES ARE NOT TO BE USED FOR CONSTRUCTION / FABRICATION BUT ARE ISSUED FOR LIMITED PURPOSES ONLY AS INDICATED IN THE SMALL BLOCK ABOVE THIS BLOCK.

CONSTRUCTION / FABRICATION WORK IS PERMITTED ON 'R' (RELEASED) ISSUES ONLY.

INFORMATION CONTAINED WITHIN 'HOLD' IS NOT RELEASED FOR CONSTRUCTION / FABRICATION. FIELD MUST GET DESIGN OFFICE TO CLEAR 'HOLDS' IN TIME BEFORE PROCEEDING WITH ANY CONSTRUCTION/ FABRICATION WORK RELATED TO 'HOLDS'.

  DETAILED DESIGN CONSULTANCY, HP-SHIVA (PACKAGE CS09) IRRIGATION, HORTICULTURE, ORCHARDS AND VALUE CHAIN DEVELOPMENT		
TOPOGRAPHICAL SURVEY FOR BHARATPUR CLUSTER DHARAMPUR BLOCK, MANDI DISTRICT		
 TATA TATA CONSULTING ENGINEERS LIMITED MUMBAI		
SCALE : NTS DC & DISC : DEL-CV	DWG NO. TCE.12503A-CV-3005-LM-32034	ISSUE PO

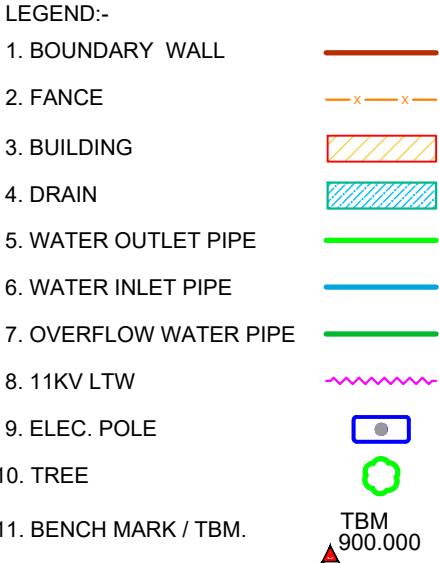

DETAILED DESIGN CONSULTANCY, HP-SHIVA (PACKAGE CS09)
IRRIGATION, HORTICULTURE, ORCHARDS AND VALUE CHAIN DEVELOPMENT



TATA CONSULTING ENGINEERS LIMITED
MUMBAI

DWG NO.

ISSUE P0

JE	AE	EE	SE


DO NOT SCALE


Proprietary Information and Version Control This document contains confidential information for use only by the Client for the Project under consideration, which is provided for the sole purpose of permitting the recipient to evaluate the information submitted in connection with the Project. The information is provided to the recipient on the understanding that the recipient agrees to maintain such information in confidence and to not reproduce or otherwise disseminate this information to any person outside the recipient's organization; except that there is no obligation to maintain the confidentiality of any information which was known to the recipient prior to receipt of such information from Tola Consulting Engineers Limited, or becomes publicly known through no fault of recipient, or Tola Consulting Engineers Limited, or is received without obligation of confidentiality from a third party upon any obligation of confidentiality to Tola Consulting Engineers Limited. All information given (under this version over rides all and any of other offers, assumptions, deliverables and contracts submitted verbally (and subsequently communicated in writing) or in writing or otherwise given under any and all previous version/s.

INFORMATION CONTAINED WITHIN 'HOLD' IS NOT
RELEASED FOR CONSTRUCTION / FABRICATION.
FIELD MUST GET DESIGN OFFICE TO CLEAR 'HOLDS'
IN TIME BEFORE PROCEEDING WITH ANY CONSTRUCTION/
FABRICATION WORK RELATED TO 'HOLDS'.

FILE NAME: F-093-Rev-R1.DWG

TCE FORM NO. 093 R1

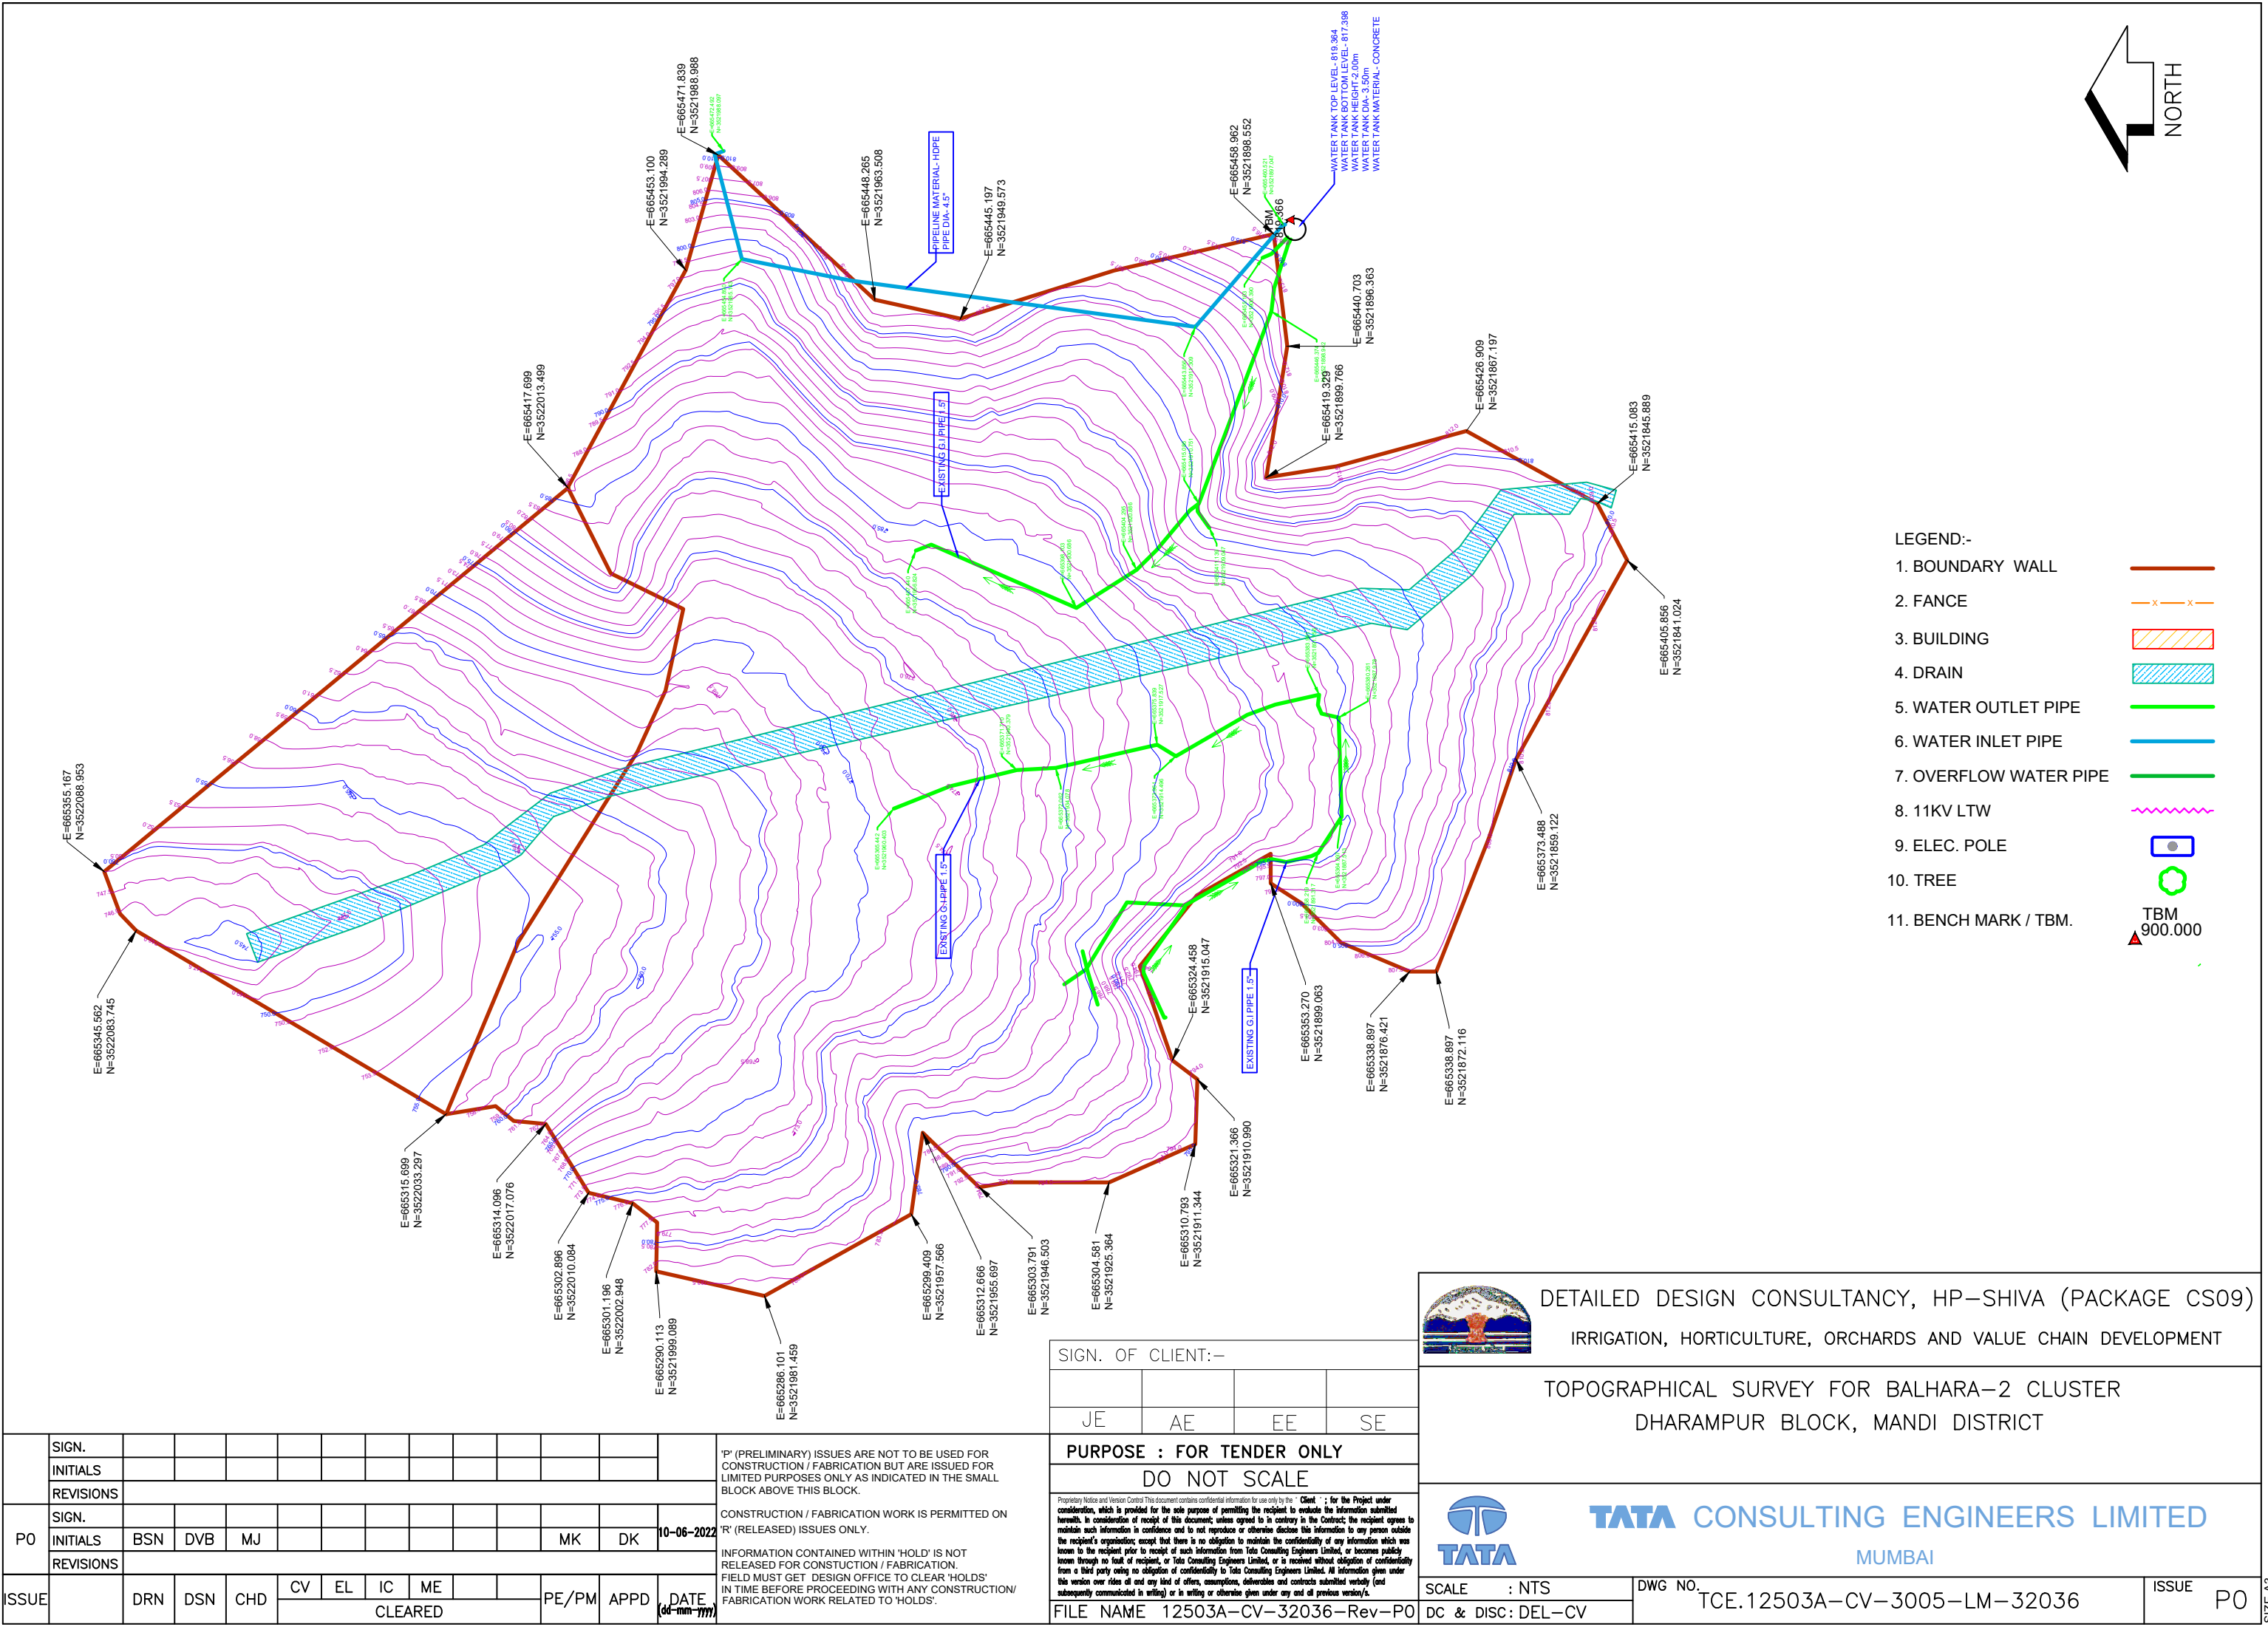


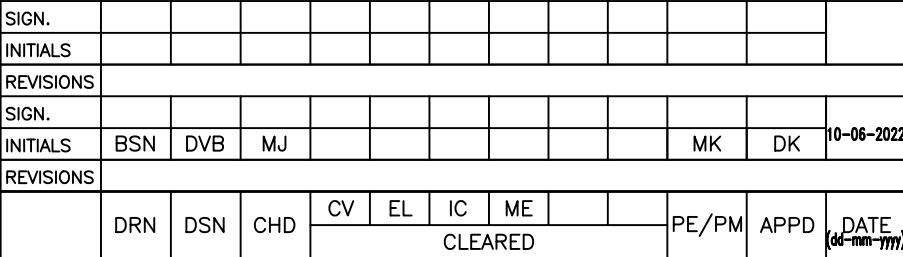

SIGN. OF CLIENT:-			
JE	AE	EE	SE
PURPOSE : FOR TENDER ONLY			
DO NOT SCALE			
Proprietary Notice and Version Control This document contains confidential information for use only by the "Client" ; for the Project under consideration, which is provided for the sole purpose of permitting the recipient to evaluate the information submitted herewith. In consideration of receipt of this document, unless agreed to in contrary in the Contract, the recipient agrees to maintain such information in confidence and to not reproduce or otherwise disclose this information to any person outside the recipient's organization; except that there is no obligation to maintain the confidentiality of any information which was known to the recipient prior to receipt of such information from Tata Consulting Engineers Limited, or becomes public known through no fault of recipient, or Tata Consulting Engineers Limited, or is received without obligation of confidentiality from a third party solely on obligation of confidentiality to Tata Consulting Engineers Limited. All information given under this version over rides all in writing or else, assumptions, deliberations and contracts submitted verbally (and subsequently communicated in writing) or in writing or otherwise given under any and all previous version/s.			
FILE NAME 12503A-CV-32037-Rev-P0			


- 

IBM
900.000

 

TATA CONSULTING ENGINEERS LIMITED
MUMBAI

SCALE : NTS	DWG NO. TCE.12503A-CV-3005-LM-32037	ISSUE P0
DC & DISC: DEL-CV		

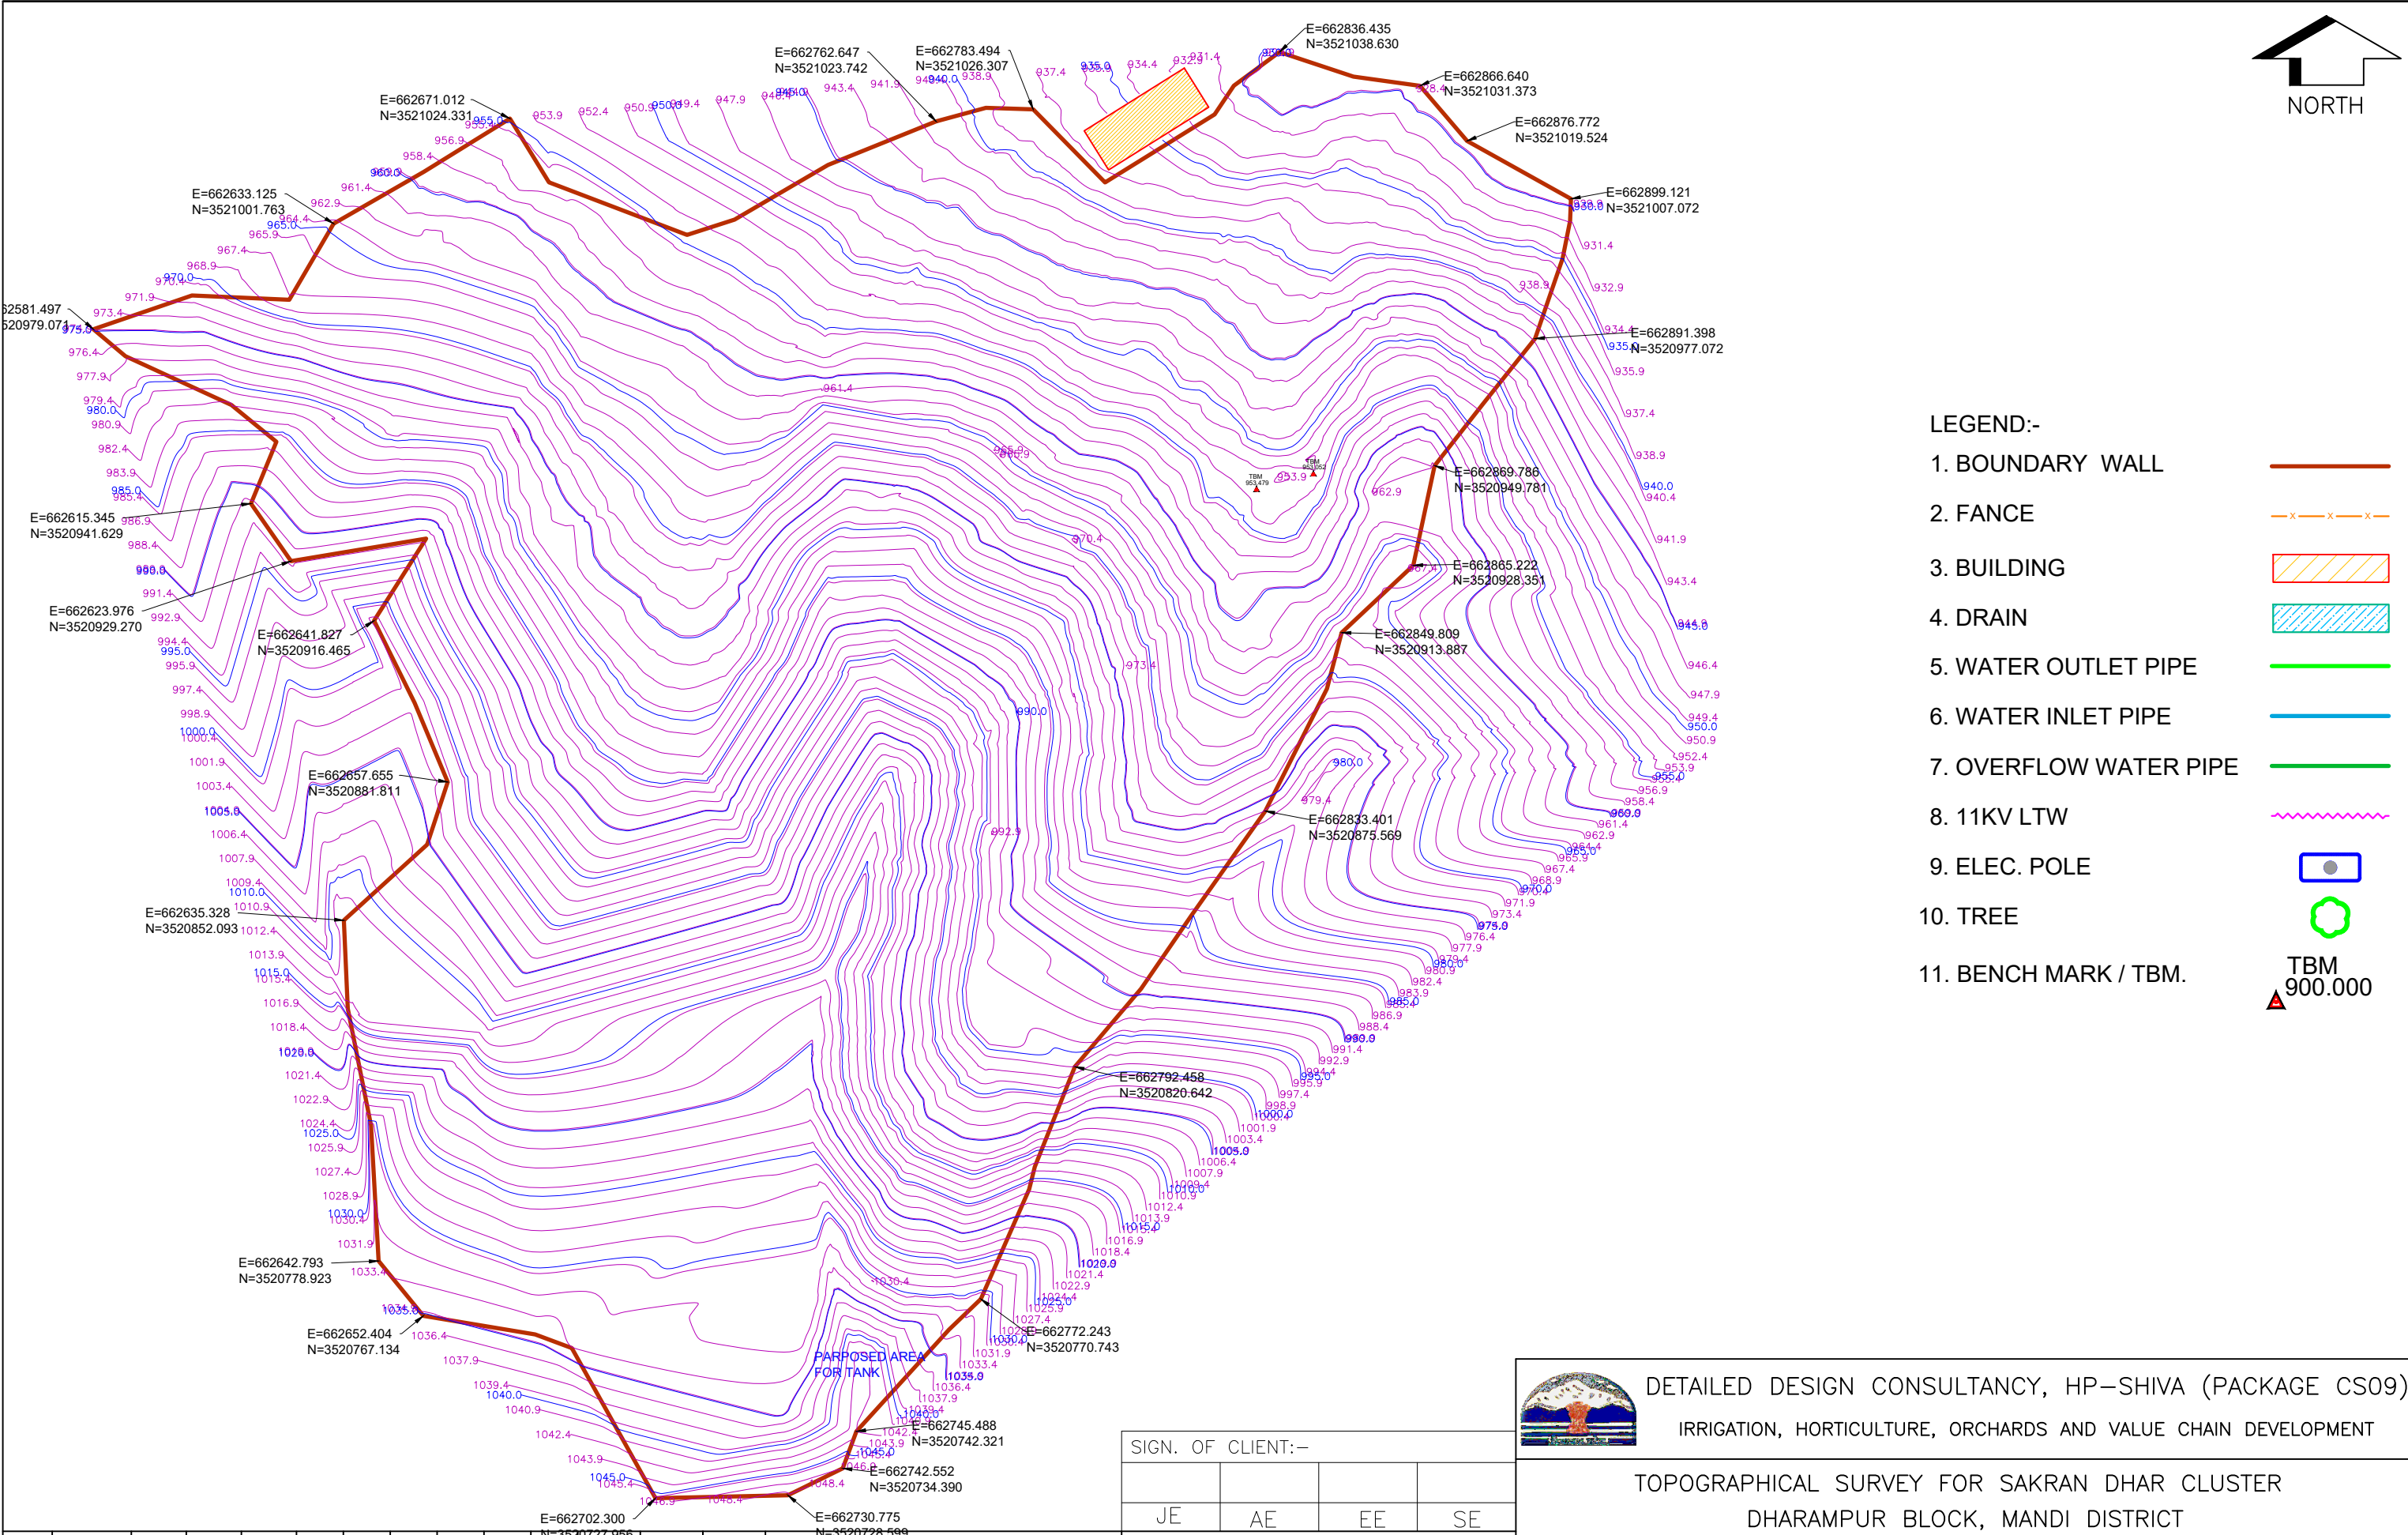


	SIGN.	
--	-------	--	--	

'P' (PRELIMINARY) ISSUES ARE NOT TO BE USED FOR CONSTRUCTION / FABRICATION BUT ARE ISSUED FOR LIMITED PURPOSES ONLY AS INDICATED IN THE SMALL BLOCK ABOVE THIS BLOCK.

CONSTRUCTION / FABRICATION WORK IS PERMITTED ON 'R' (RELEASED) ISSUES ONLY.

INFORMATION CONTAINED WITHIN 'HOLD' IS NOT RELEASED FOR CONSTRUCTION / FABRICATION. FIELD MUST GET DESIGN OFFICE TO CLEAR 'HOLDS' IN TIME BEFORE PROCEEDING WITH ANY CONSTRUCTION/ FABRICATION WORK RELATED TO 'HOLDS'.

SIGN. OF CLIENT:--			
JE	AE	EE	SE
PURPOSE : FOR TENDER ONLY			
DO NOT SCALE			
Proprietary Notice and Version Control This document contains confidential information for use only by the "Client" ; for the Project under consideration, which is provided for the sole purpose of permitting the recipient to evaluate the information submitted herewith. In consideration of receipt of this document, unless agreed to in contrary in the Contract, the recipient agrees to maintain such information in confidence and to not reproduce or otherwise disclose this information to any person outside the recipient's organization; except that there is no obligation to maintain the confidentiality of any information which was known to the recipient prior to receipt of such information from Tata Consulting Engineers Limited, or becomes publicly known through no fault of recipient, or Tata Consulting Engineers Limited, or is received without obligation of confidentiality from a third party owing no obligation of confidentiality to Tata Consulting Engineers Limited. All information given under this version over rides all and any kind of offers, assumptions, deliberations and contracts submitted verbally (and subsequently communicated in writing) or in writing or otherwise given under any and all previous version/s.			
FILE NAME: 12503A-CV-32038-Rev-P0			

 

DETAILED DESIGN CONSULTANCY, HP-SHIVA (PACKAGE CS09)

IRRIGATION, HORTICULTURE, ORCHARDS AND VALUE CHAIN DEVELOPMENT

TOPOGRAPHICAL SURVEY FOR SAKRAN DHAR CLUSTER

DHARAMPUR BLOCK, MANDI DISTRICT




TATA CONSULTING ENGINEERS LIMITED

MUMBAI

SCALE : NTS

DWG NO. TCE.12503A-CV-3005-LM-32038

ISSUE P0

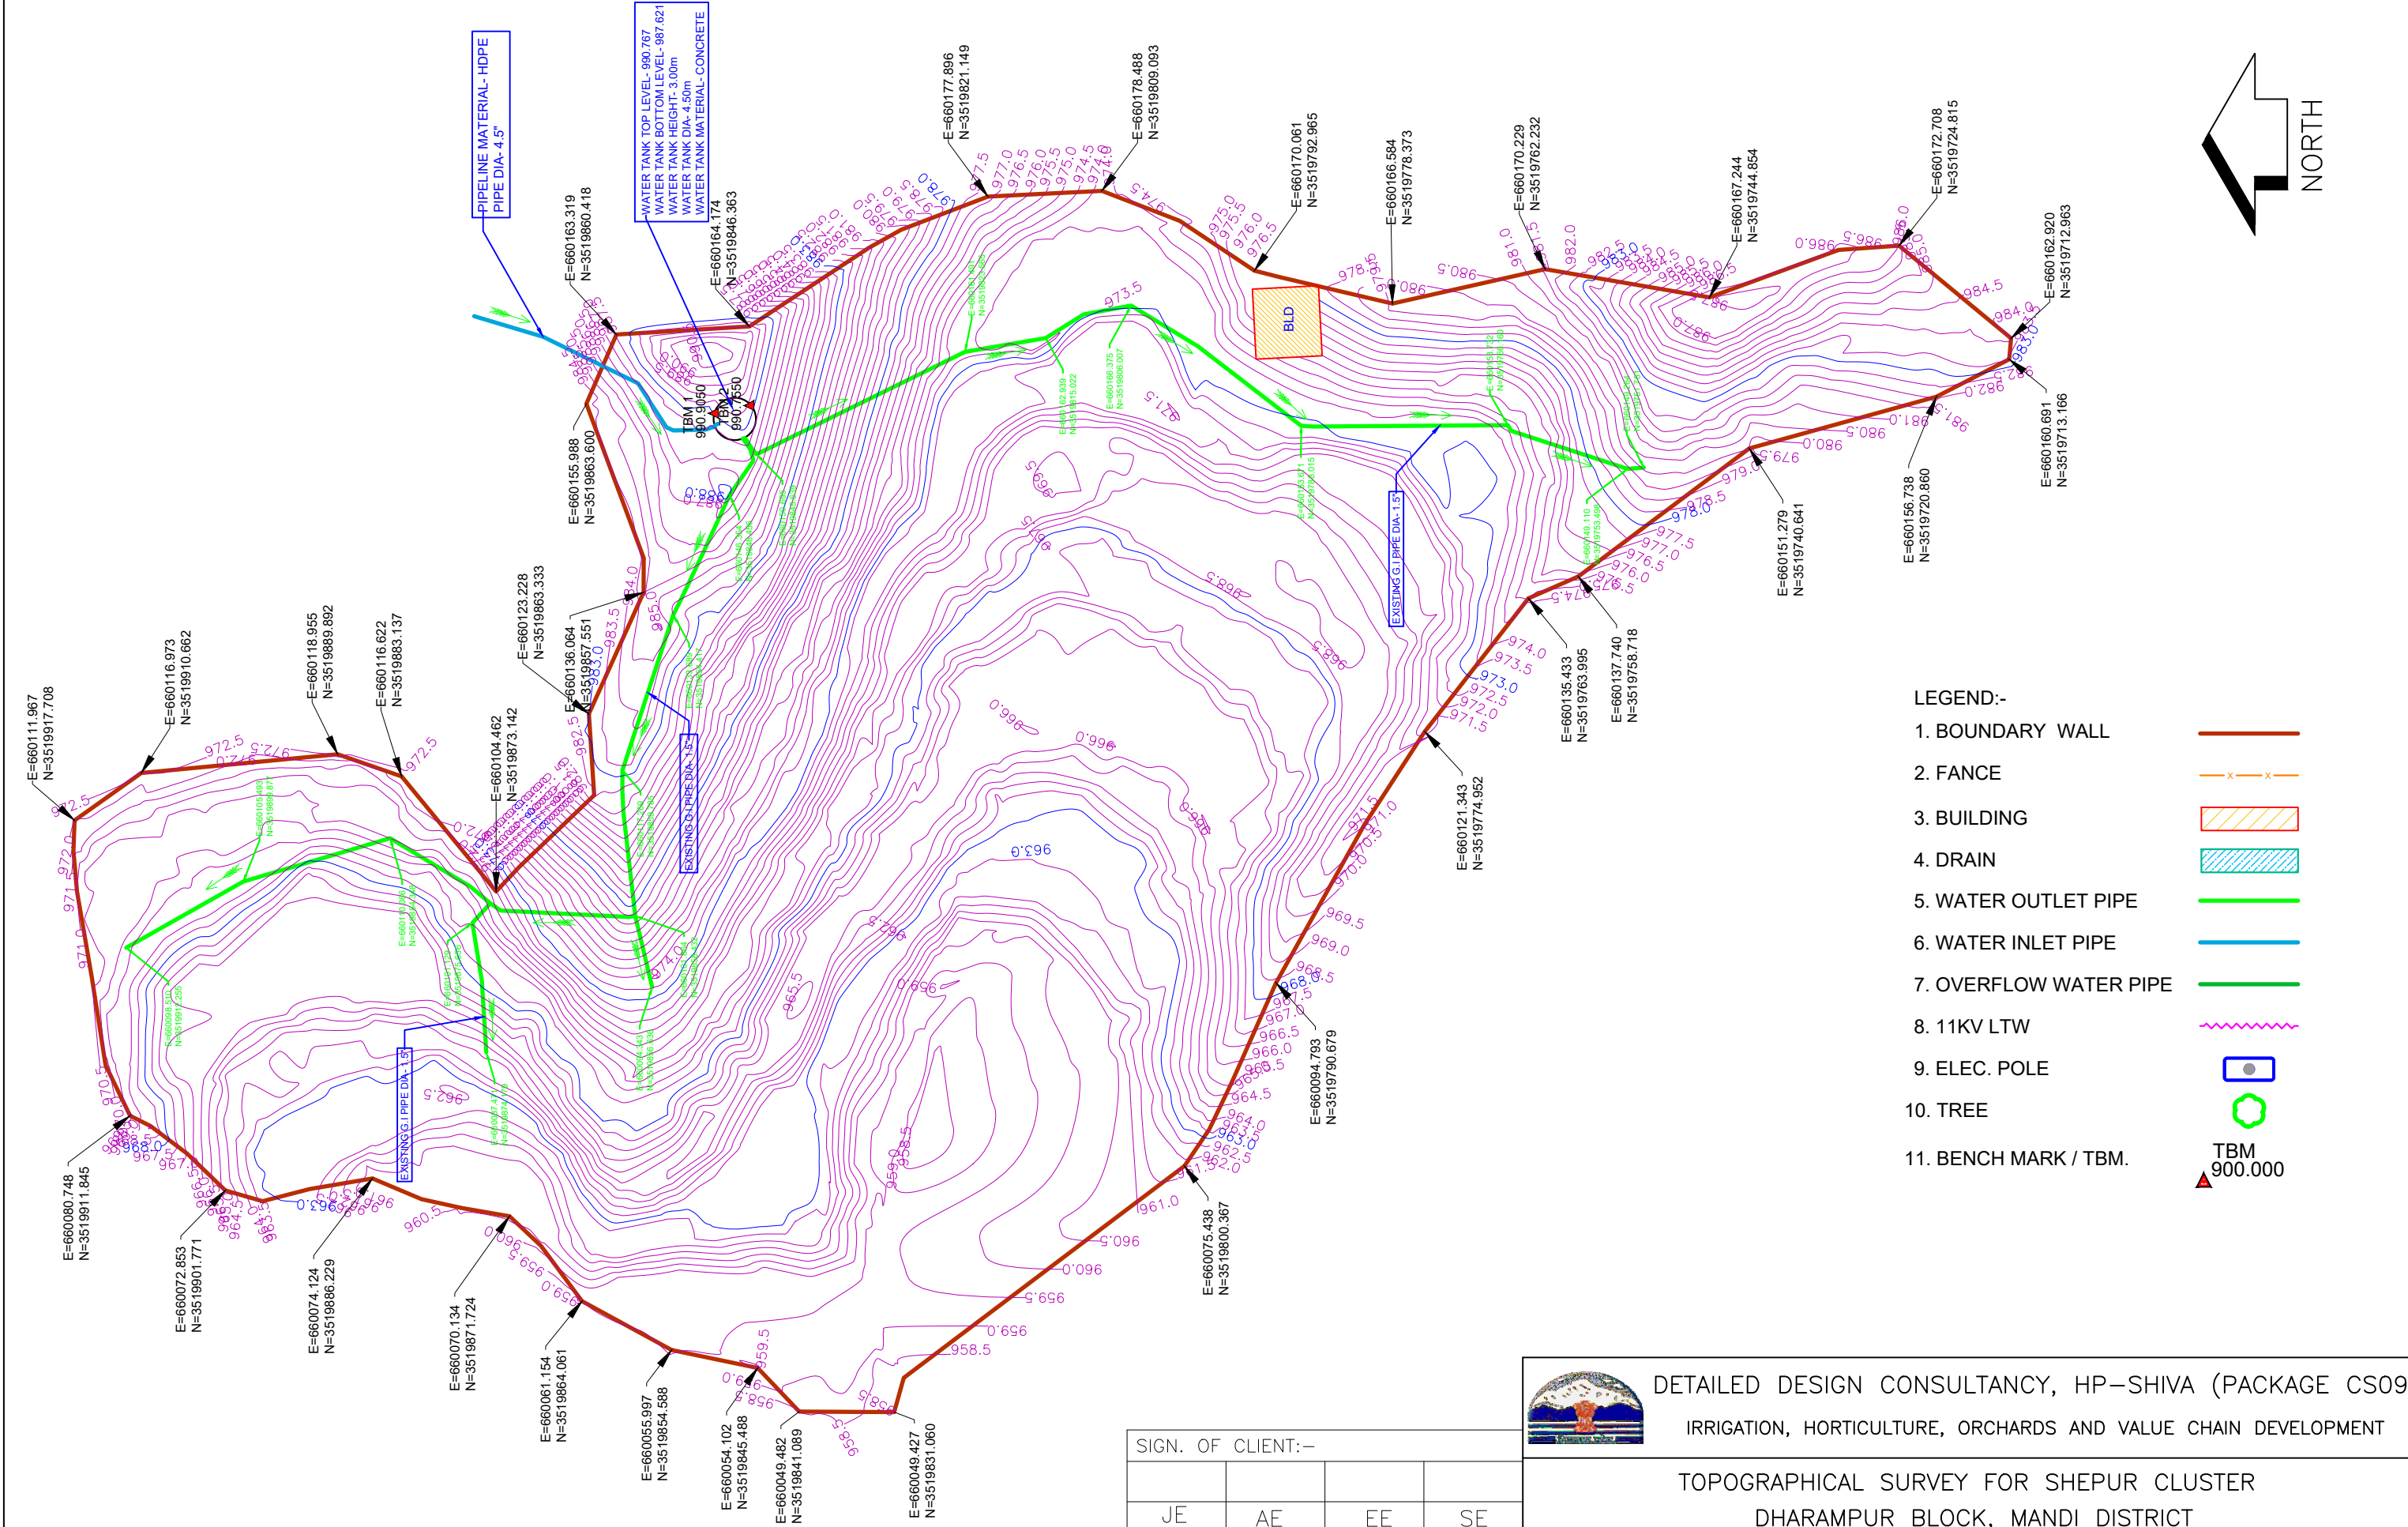

SIGN.										
PO										
ISSUE										

'P' (PRELIMINARY) ISSUES ARE NOT TO BE USED FOR CONSTRUCTION / FABRICATION BUT ARE ISSUED FOR LIMITED PURPOSES ONLY AS INDICATED IN THE SMALL BLOCK ABOVE THIS BLOCK.

CONSTRUCTION / FABRICATION WORK IS PERMITTED ON 'R' (RELEASED) ISSUES ONLY.

INFORMATION CONTAINED WITHIN 'HOLD' IS NOT RELEASED FOR CONSTRUCTION / FABRICATION. FIELD MUST GET 'DESIGN OFFICE TO CLEAR 'HOLD' IN TIME BEFORE PROCEEDING WITH ANY CONSTRUCTION/ FABRICATION WORK RELATED TO 'HOLD'S'.

SIGN. OF CLIENT:-			
JE	AE	EE	SE
PURPOSE : FOR TENDER ONLY			
DO NOT SCALE			
Proprietary Notice and Version Control This document contains confidential information for use only by the "Client"; for the Project under consideration, which is provided for the sole purpose of permitting the recipient to evaluate the information submitted hereafter, in consideration of receipt of this document, unless agreed to in writing in the Contract, the recipient agrees to maintain such information in confidence and to not reproduce or otherwise disclose this information to any person outside the recipient's organization, except that there is no obligation to maintain the confidentiality of any information which was known through no fault of recipient, or Tata Consulting Engineers Limited, or is received without obligation of confidentiality from a third party owing no obligation of confidentiality to Tata Consulting Engineers Limited. All information given under this version over time and all any kind of offers, assumptions, deliverables and contracts submitted verbally (and subsequently communicated in writing) or in writing or otherwise given under any and all previous version/s.			
FILE NAME: 12503A-CV-32039-Rev-P0			



DETAILED DESIGN CONSULTANCY, HP-SHIVA (PACKAGE CS09)
IRRIGATION, HORTICULTURE, ORCHARDS AND VALUE CHAIN DEVELOPMENT

TOPOGRAPHICAL SURVEY FOR SHEPUR CLUSTER
DHARAMPUR BLOCK, MANDI DISTRICT



TATA CONSULTING ENGINEERS LIMITED
MUMBAI

SCALE : NTS
DC & DISC: DEL-CV

DWG NO. TCE.12503A-CV-3005-LM-32039

ISSUE P0